


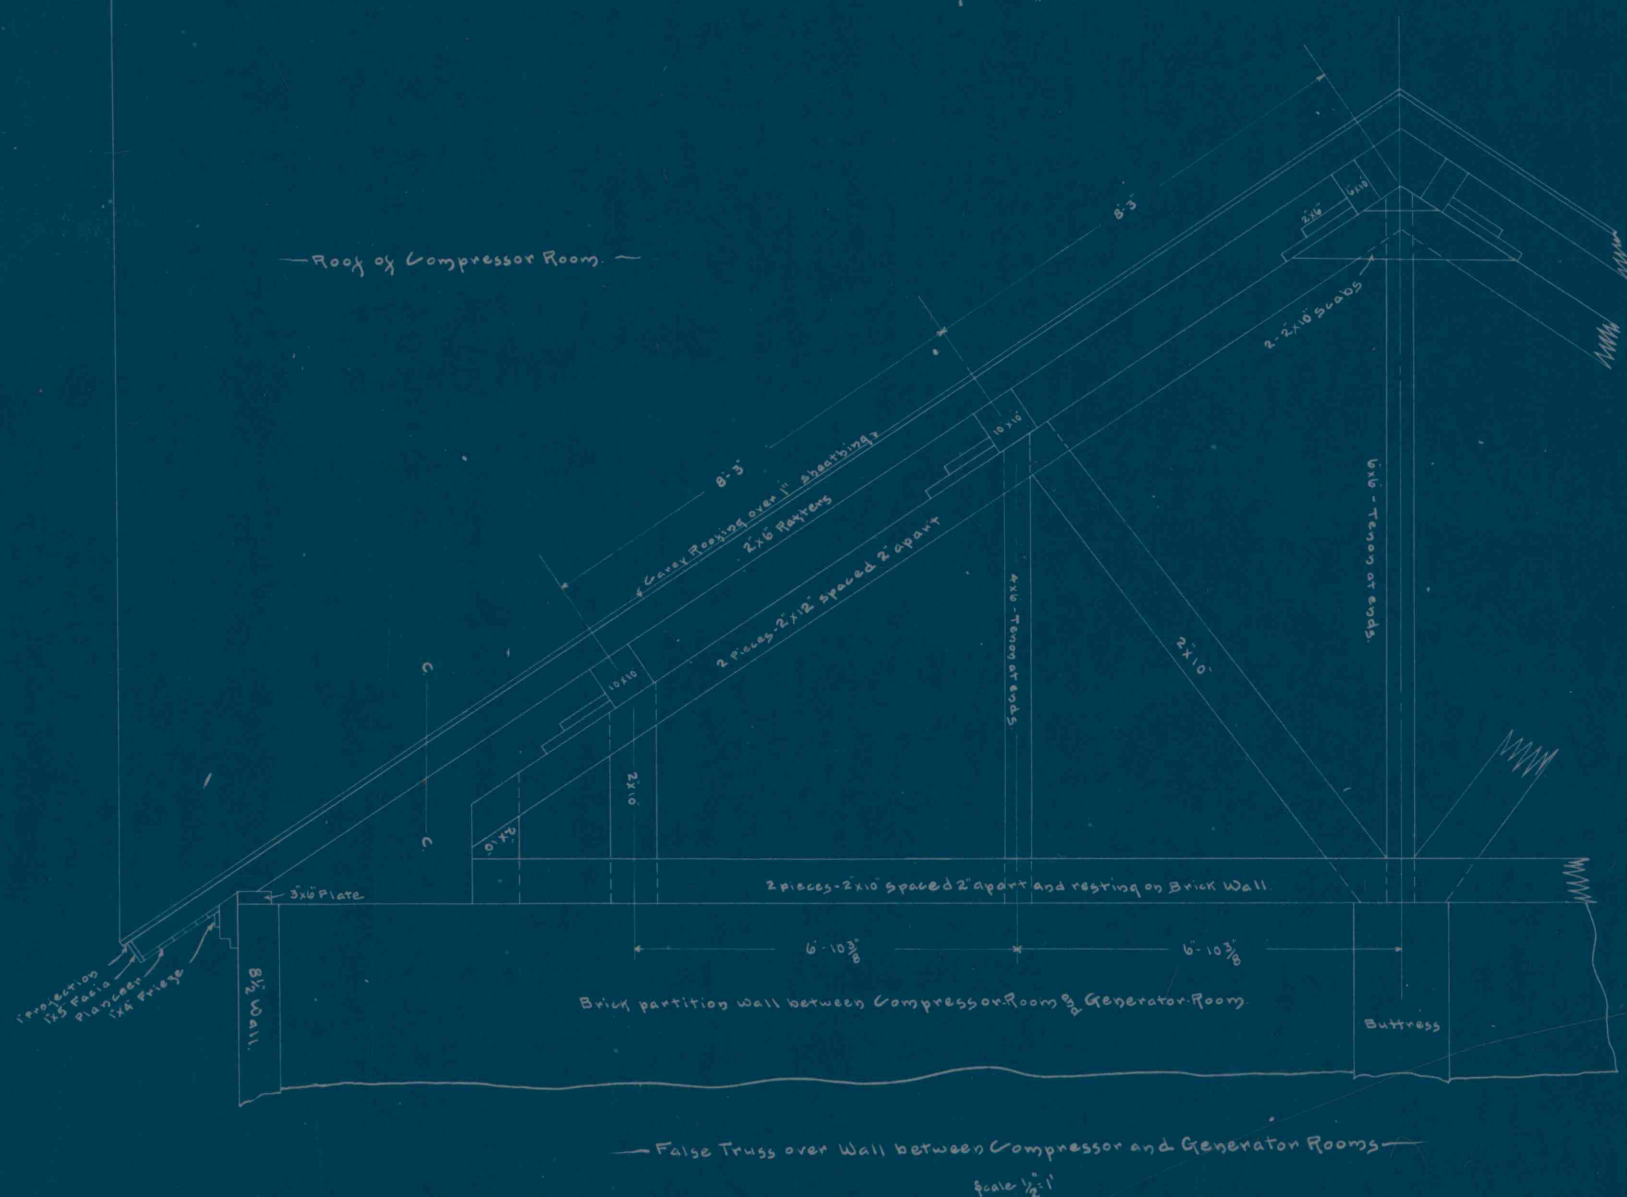

ALLEGHENY RIVER MINING CO.
 ADDITION TO POWER-HOUSE
 FOR
GENERATOR - ROOM
 CONIFER, PA.

Note: Ridge Purlins in space over Roof of Generator Room to be 10'-0" long, supported by blocking immediately over Steel Purlin at 'A'. A 2x6 ridge pole supported by same blocking runs from 'A' to peak of Roof at 'B'.

Number - 429.
 Date - Oct. 30-09
 Scale - 1/2" = 1'
 Traced by - F.O.
 Correct -
 Chief Eng.