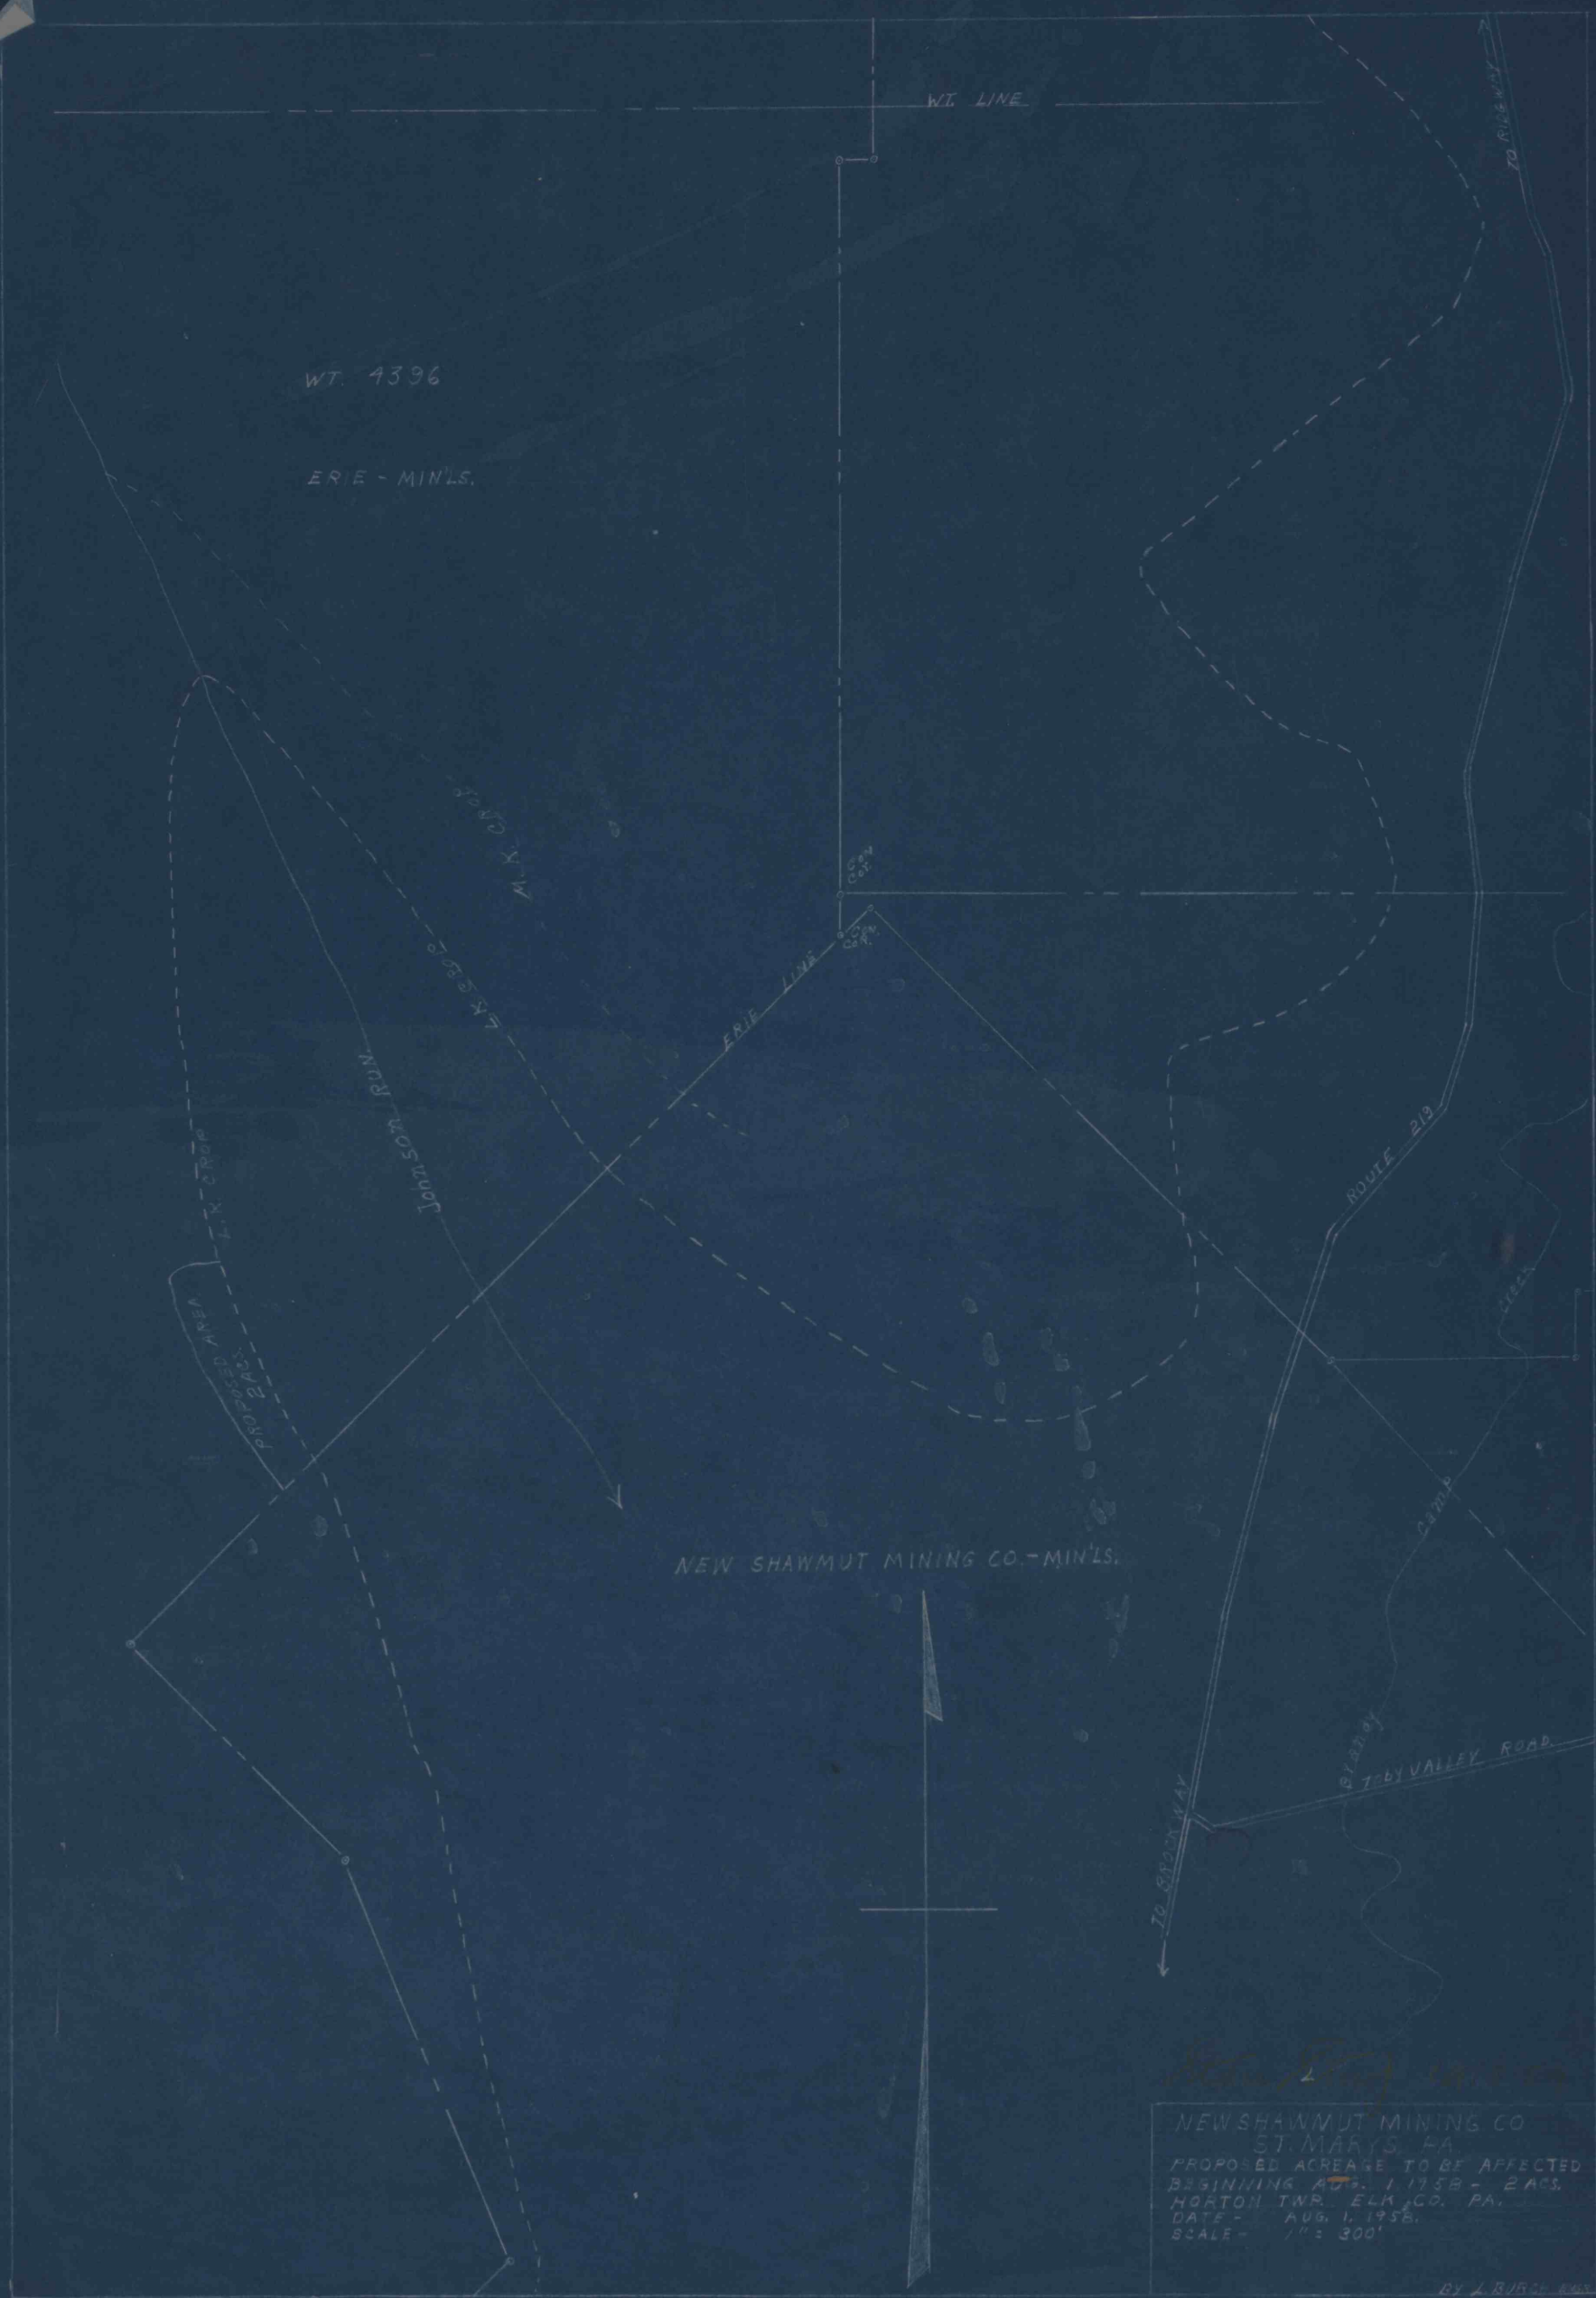
W.T. LINE
TO RIDGEWAY
WT. 4396
ERIE - MIN'LS.
N.Y.C.R.R.
SAGER
LONG RUN
ERIE LINE
COM. CORN.
COM. CORN.
PROPOSED AREA
2 ACS.
ROUTE 219
CAMP
CREEK
NEW SHAWMUT MINING CO. - MIN'LS.
TO BYNOE
TO BYNOE VALLEY ROAD
NEW SHAWMUT MINING CO
ST. MARYS, PA
PROPOSED ACREAGE TO BE AFFECTED
BEGINNING AUG. 1, 1958 - 2 ACS.
HORTON TWP. ELK CO. PA.
DATE - AUG. 1, 1958.
SCALE - 1" = 300'
BY J. BURCH REES

IMAPS 16212