


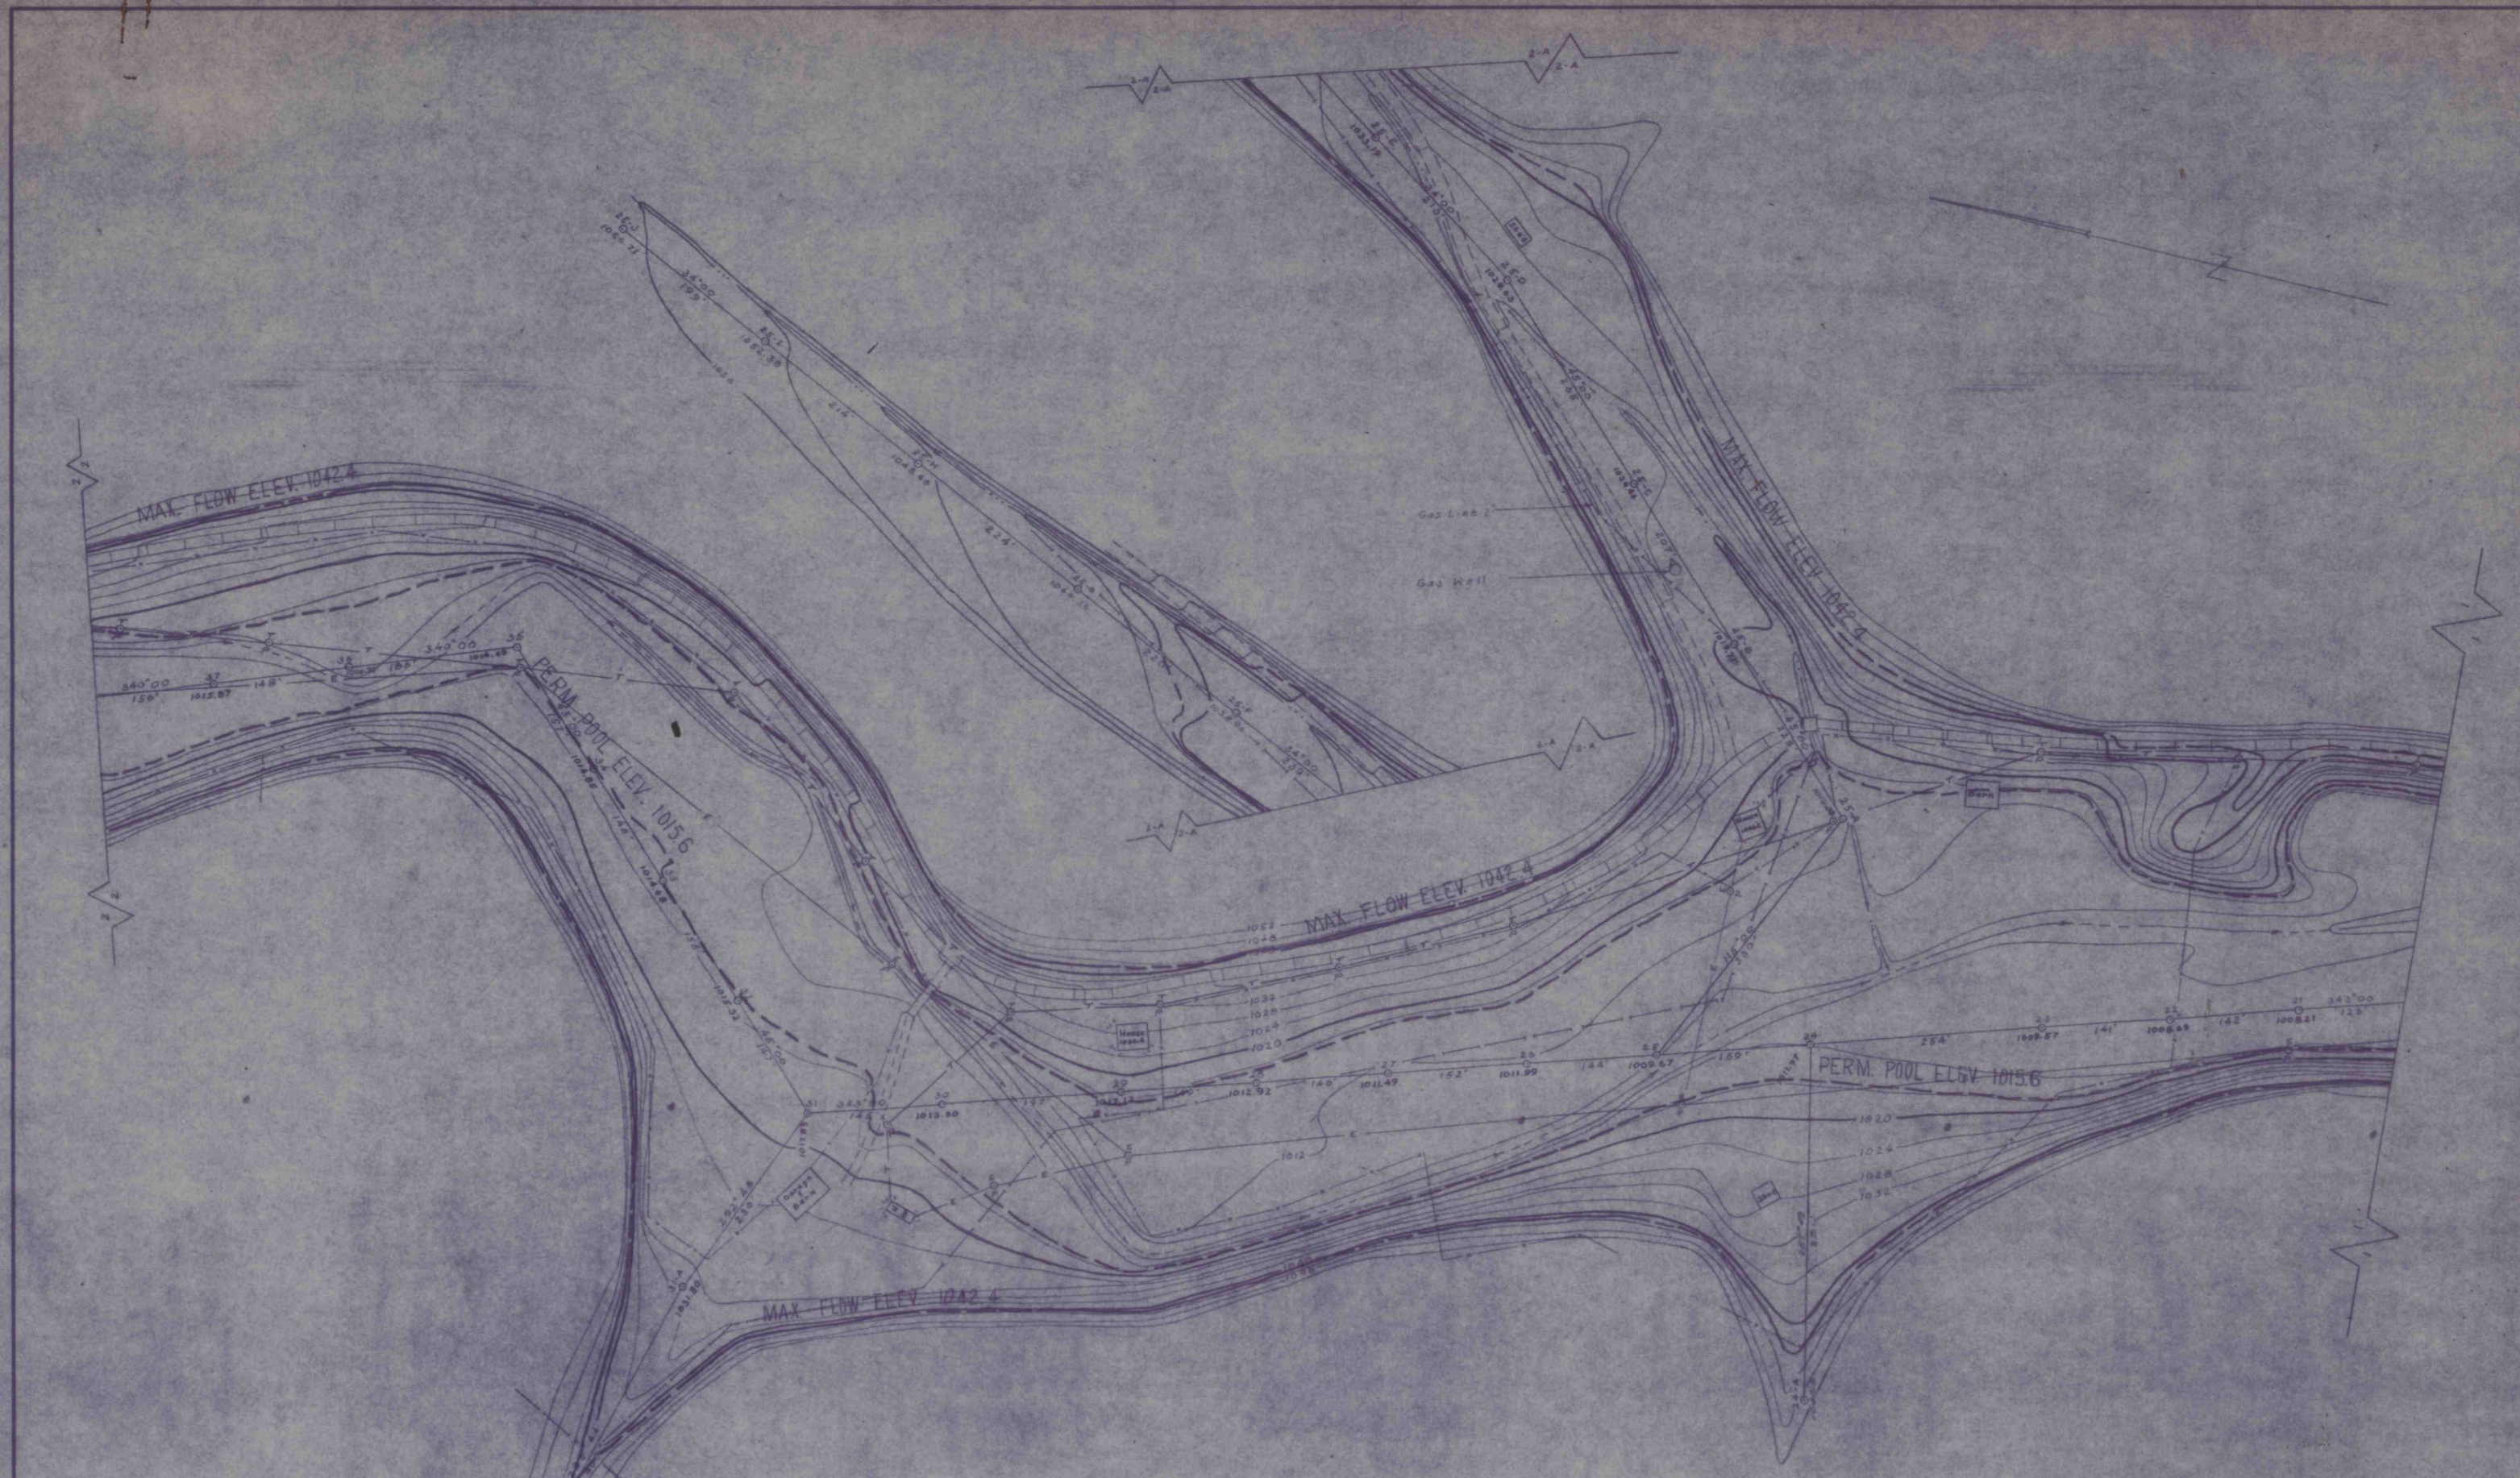

SITE NO. 11 UPPER BUFFALO CREEK WATERSHED MANNINGTON, WVA.			
U. S. DEPARTMENT OF AGRICULTURE SOIL CONSERVATION SERVICE			
Designed	Date	Approved by	
Drawn		Title	
Traced		Title	
Checked		Sheet	Drawing No.
		No. 2	1, 2, 2A OF 9
		of 7	