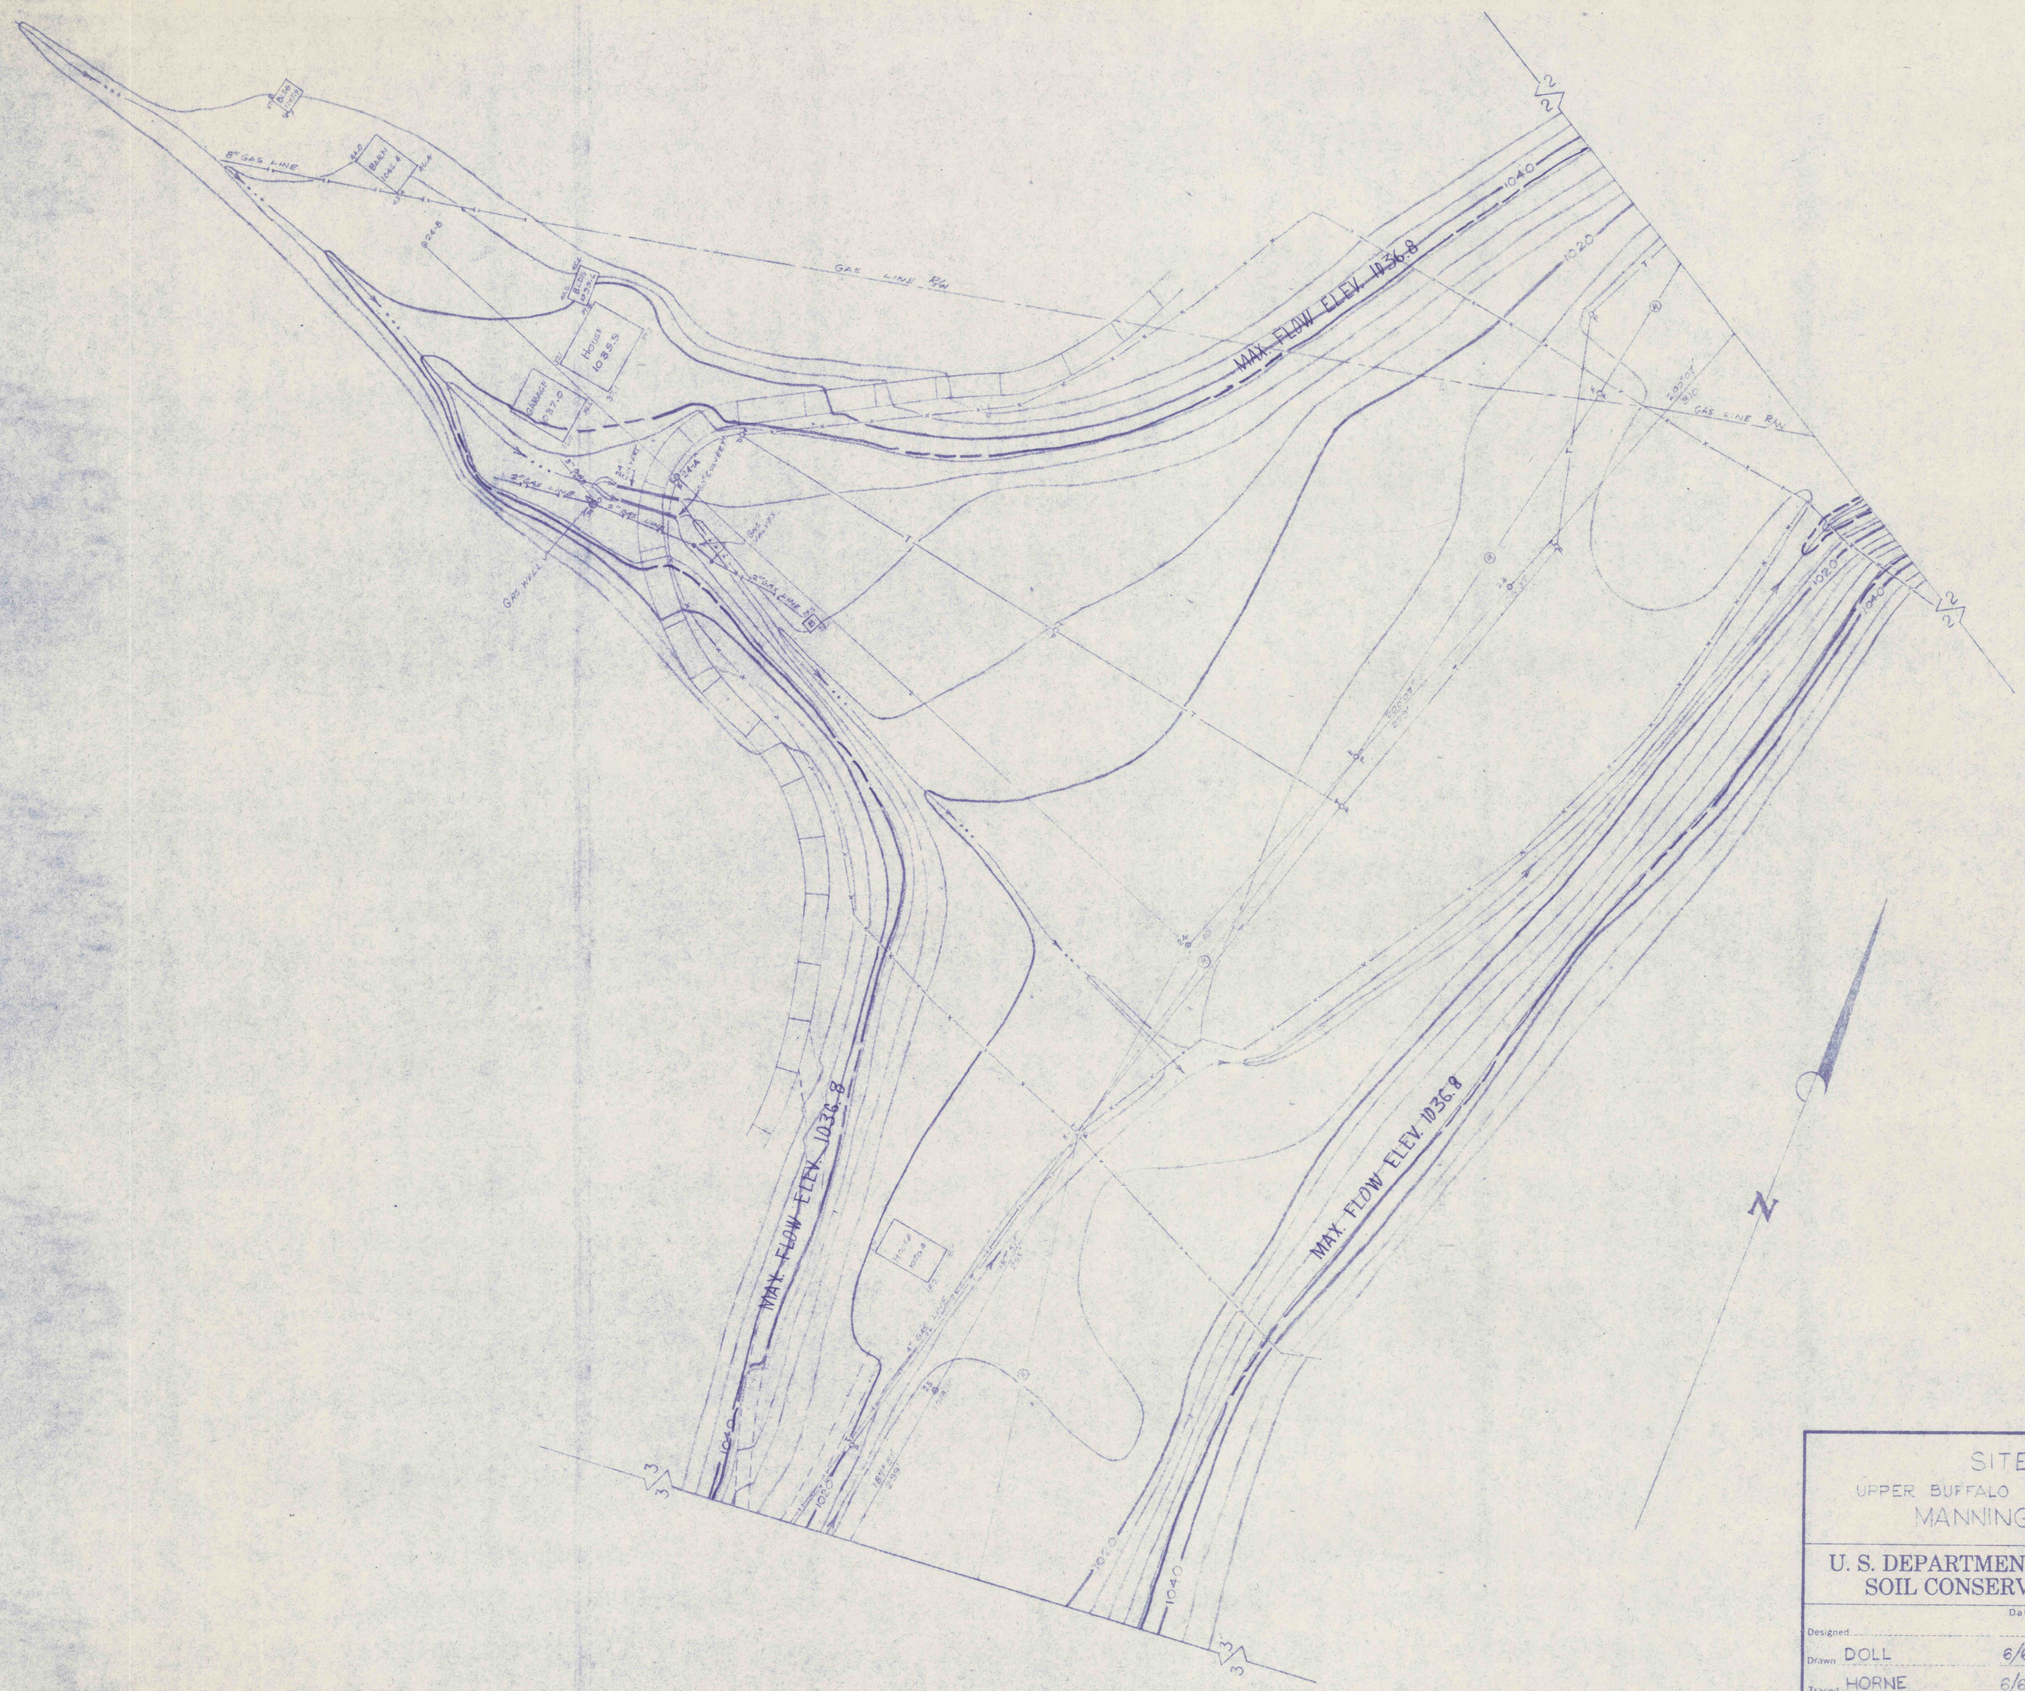

SITE NO 37

UPPER BUFFALO CREEK WATERSHED

MANNINGTON W.VA

U. S. DEPARTMENT OF AGRICULTURE
SOIL CONSERVATION SERVICE

		Date		
Designed			Approved by	
Drawn	DOLL	6/65	Title	
Traced	HORNE	6/65	Title	
Checked	GREEN		Sheet No 3 of 7	Drawing No.

MAPS # 17297

U. S. GOVERNMENT PRINTING OFFICE : 1963-O-Sep[illegible]

FORM SCS 313 (APRIL 1963)