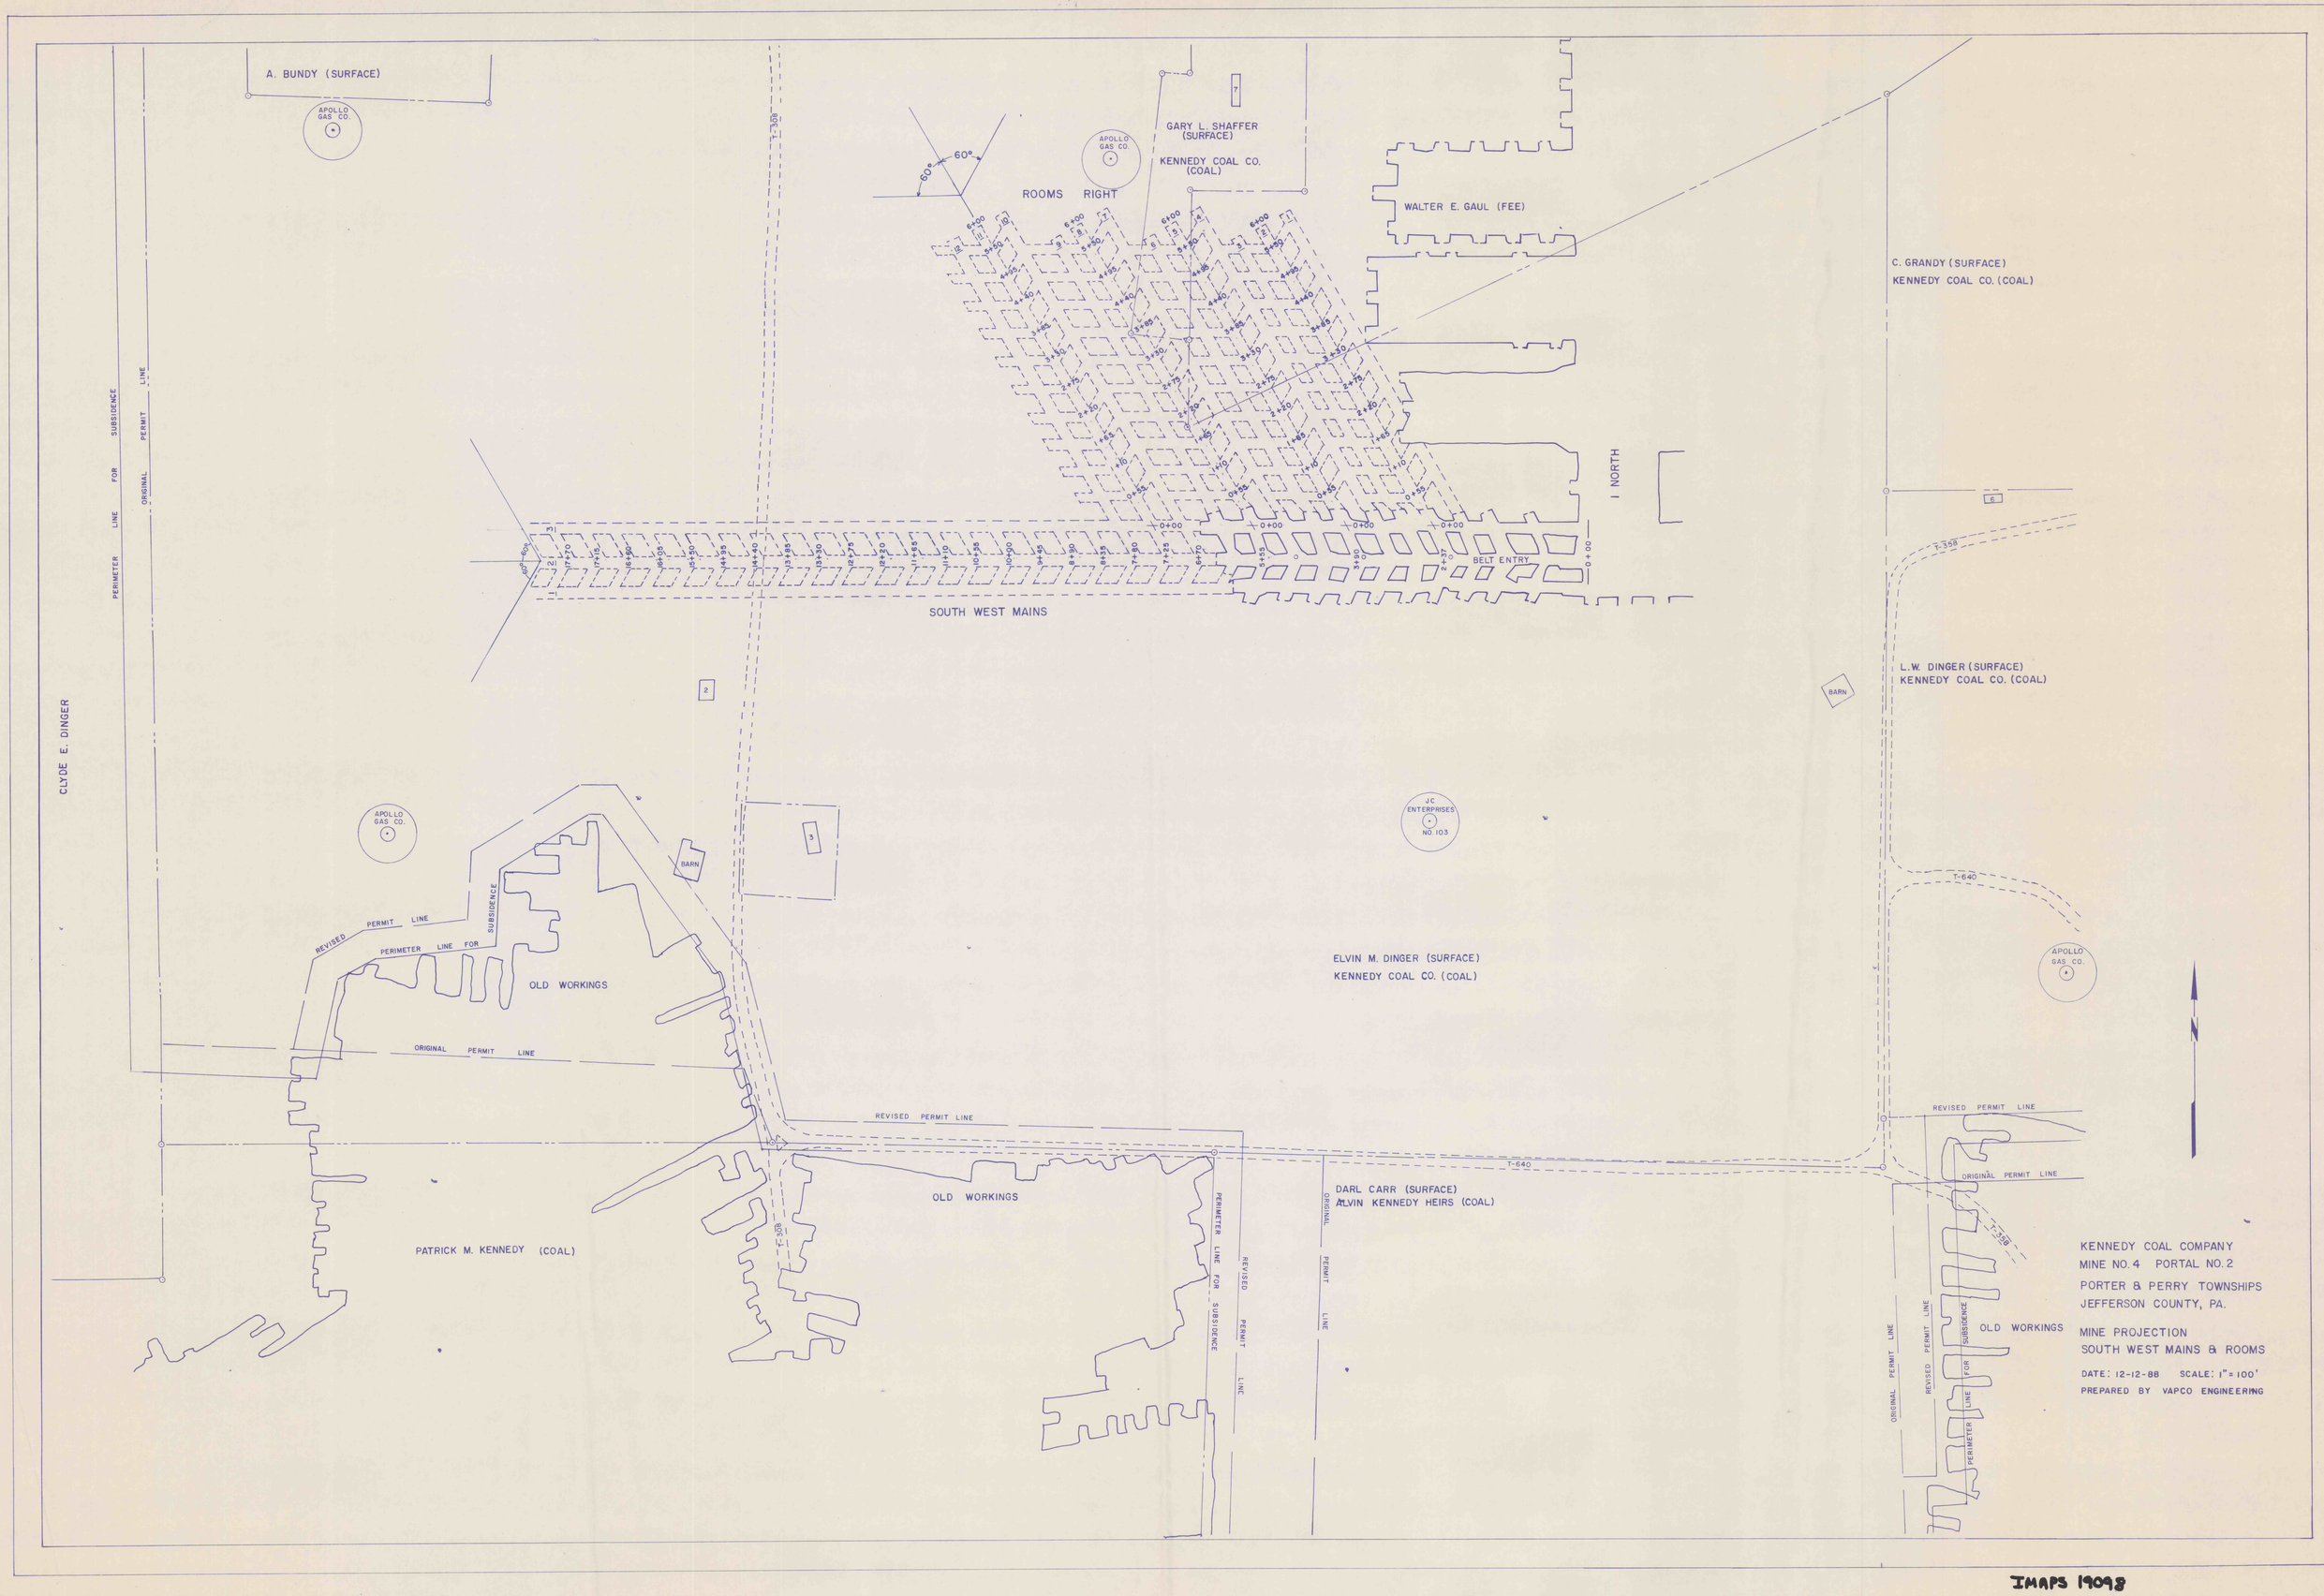
A. BUNDY (SURFACE)
APOLLO GAS CO.
GARY L. SHAFFER (SURFACE)
KENNEDY COAL CO. (COAL)
ROOMS RIGHT
60°
WALTER E. GAUL (FEE)
C. GRANDY (SURFACE)
KENNEDY COAL CO. (COAL)
I NORTH
BELT ENTRY
SOUTH WEST MAINS
L.W. DINGER (SURFACE)
KENNEDY COAL CO. (COAL)
BARN
CLYDE E. DINGER
PERIMETER LINE FOR SUBSIDENCE
ORIGINAL PERMIT LINE
JC ENTERPRISES NO. 103
ELVIN M. DINGER (SURFACE)
KENNEDY COAL CO. (COAL)
REVISED PERMIT LINE
OLD WORKINGS
PATRICK M. KENNEDY (COAL)
DARL CARR (SURFACE)
ALVIN KENNEDY HEIRS (COAL)
T-640
T-358
KENNEDY COAL COMPANY
MINE NO. 4 PORTAL NO. 2
PORTER & PERRY TOWNSHIPS
JEFFERSON COUNTY, PA.
MINE PROJECTION
SOUTH WEST MAINS & ROOMS
DATE: 12-12-88 SCALE: 1" = 100'
PREPARED BY VAPCO ENGINEERING

IMAPS 19098