NOTE:
RAILROAD TRACKS TO BE REMOVED DURING CASING PIPE INSTALLATION AND REPLACED UPON COMPLETION OF WORK.

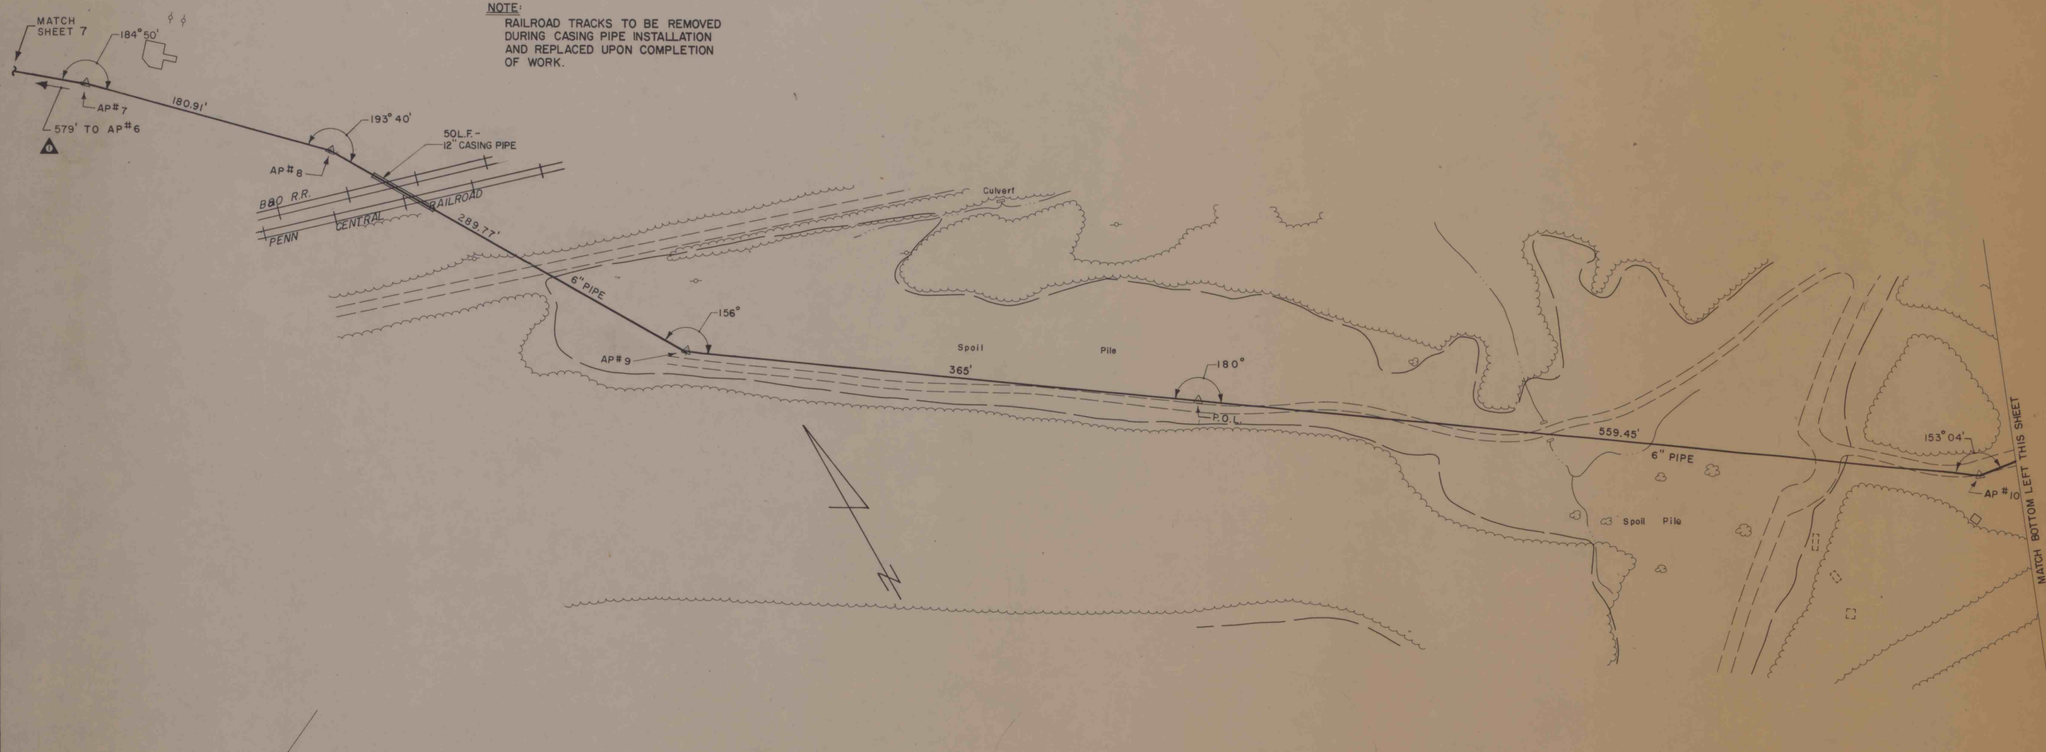

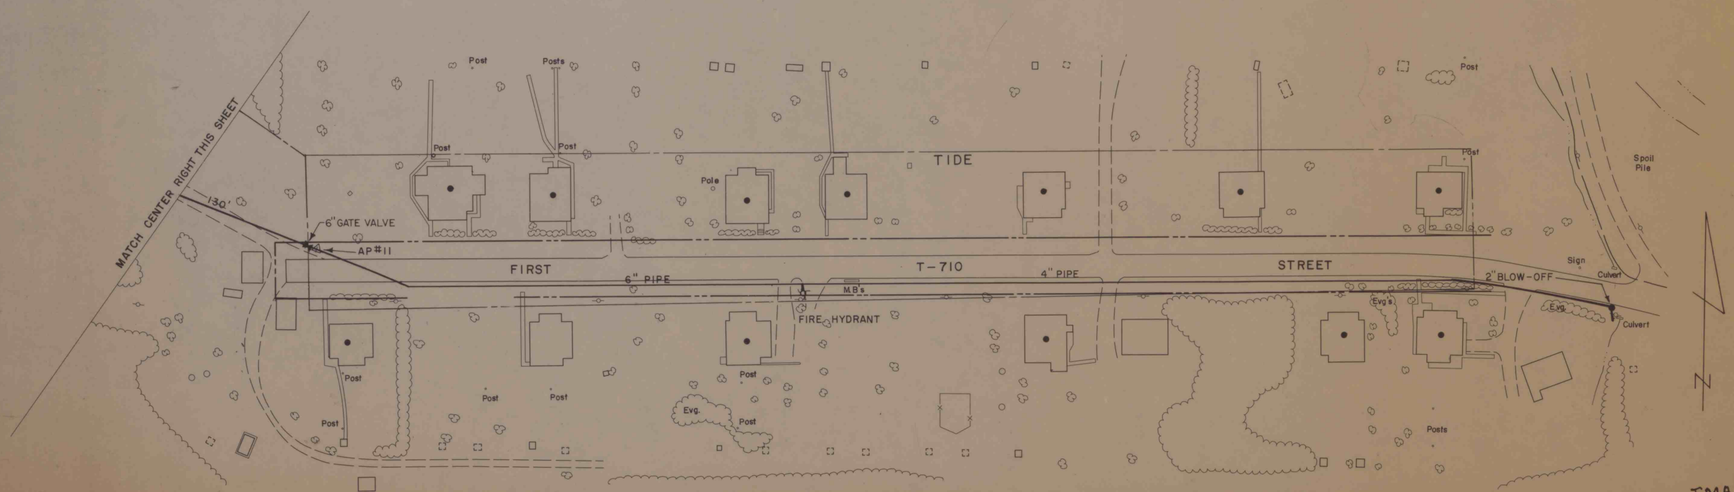

IMAPS # 19705

CONTRACT II

DATE	REVISED	BY
9/27/79	CHANGED TRANSMISSION LINE LOCATION	TGR

INDIANA COUNTY MUNICIPAL SERVICES AUTHORITY
INDIANA COUNTY PENNSYLVANIA

TIDE TRANSMISSION AND WATER SYSTEM

L. ROBERT KIMBALL
CONSULTING ENGINEERS
EBENSBURG PITTSBURGH
PENNSYLVANIA

DRAWN BY R.J.S.	DATE 3/1/78	CODE NO. 74-0112-032-07	SHEET NO. 8
TRACED BY	DATE		
CHECKED BY RKC	DATE 10/78	SCALE 1" = 50'	OF 8
APPROVED BY RAK	DATE 10/78		

REGISTERED PROFESSIONAL ROLAND A. KOHLBECK ENGINEER 19175-E PENNSYLVANIA

10 8060 ALBANENE A. & B. SMITH CO., PBG., PA.

PR 9814-370