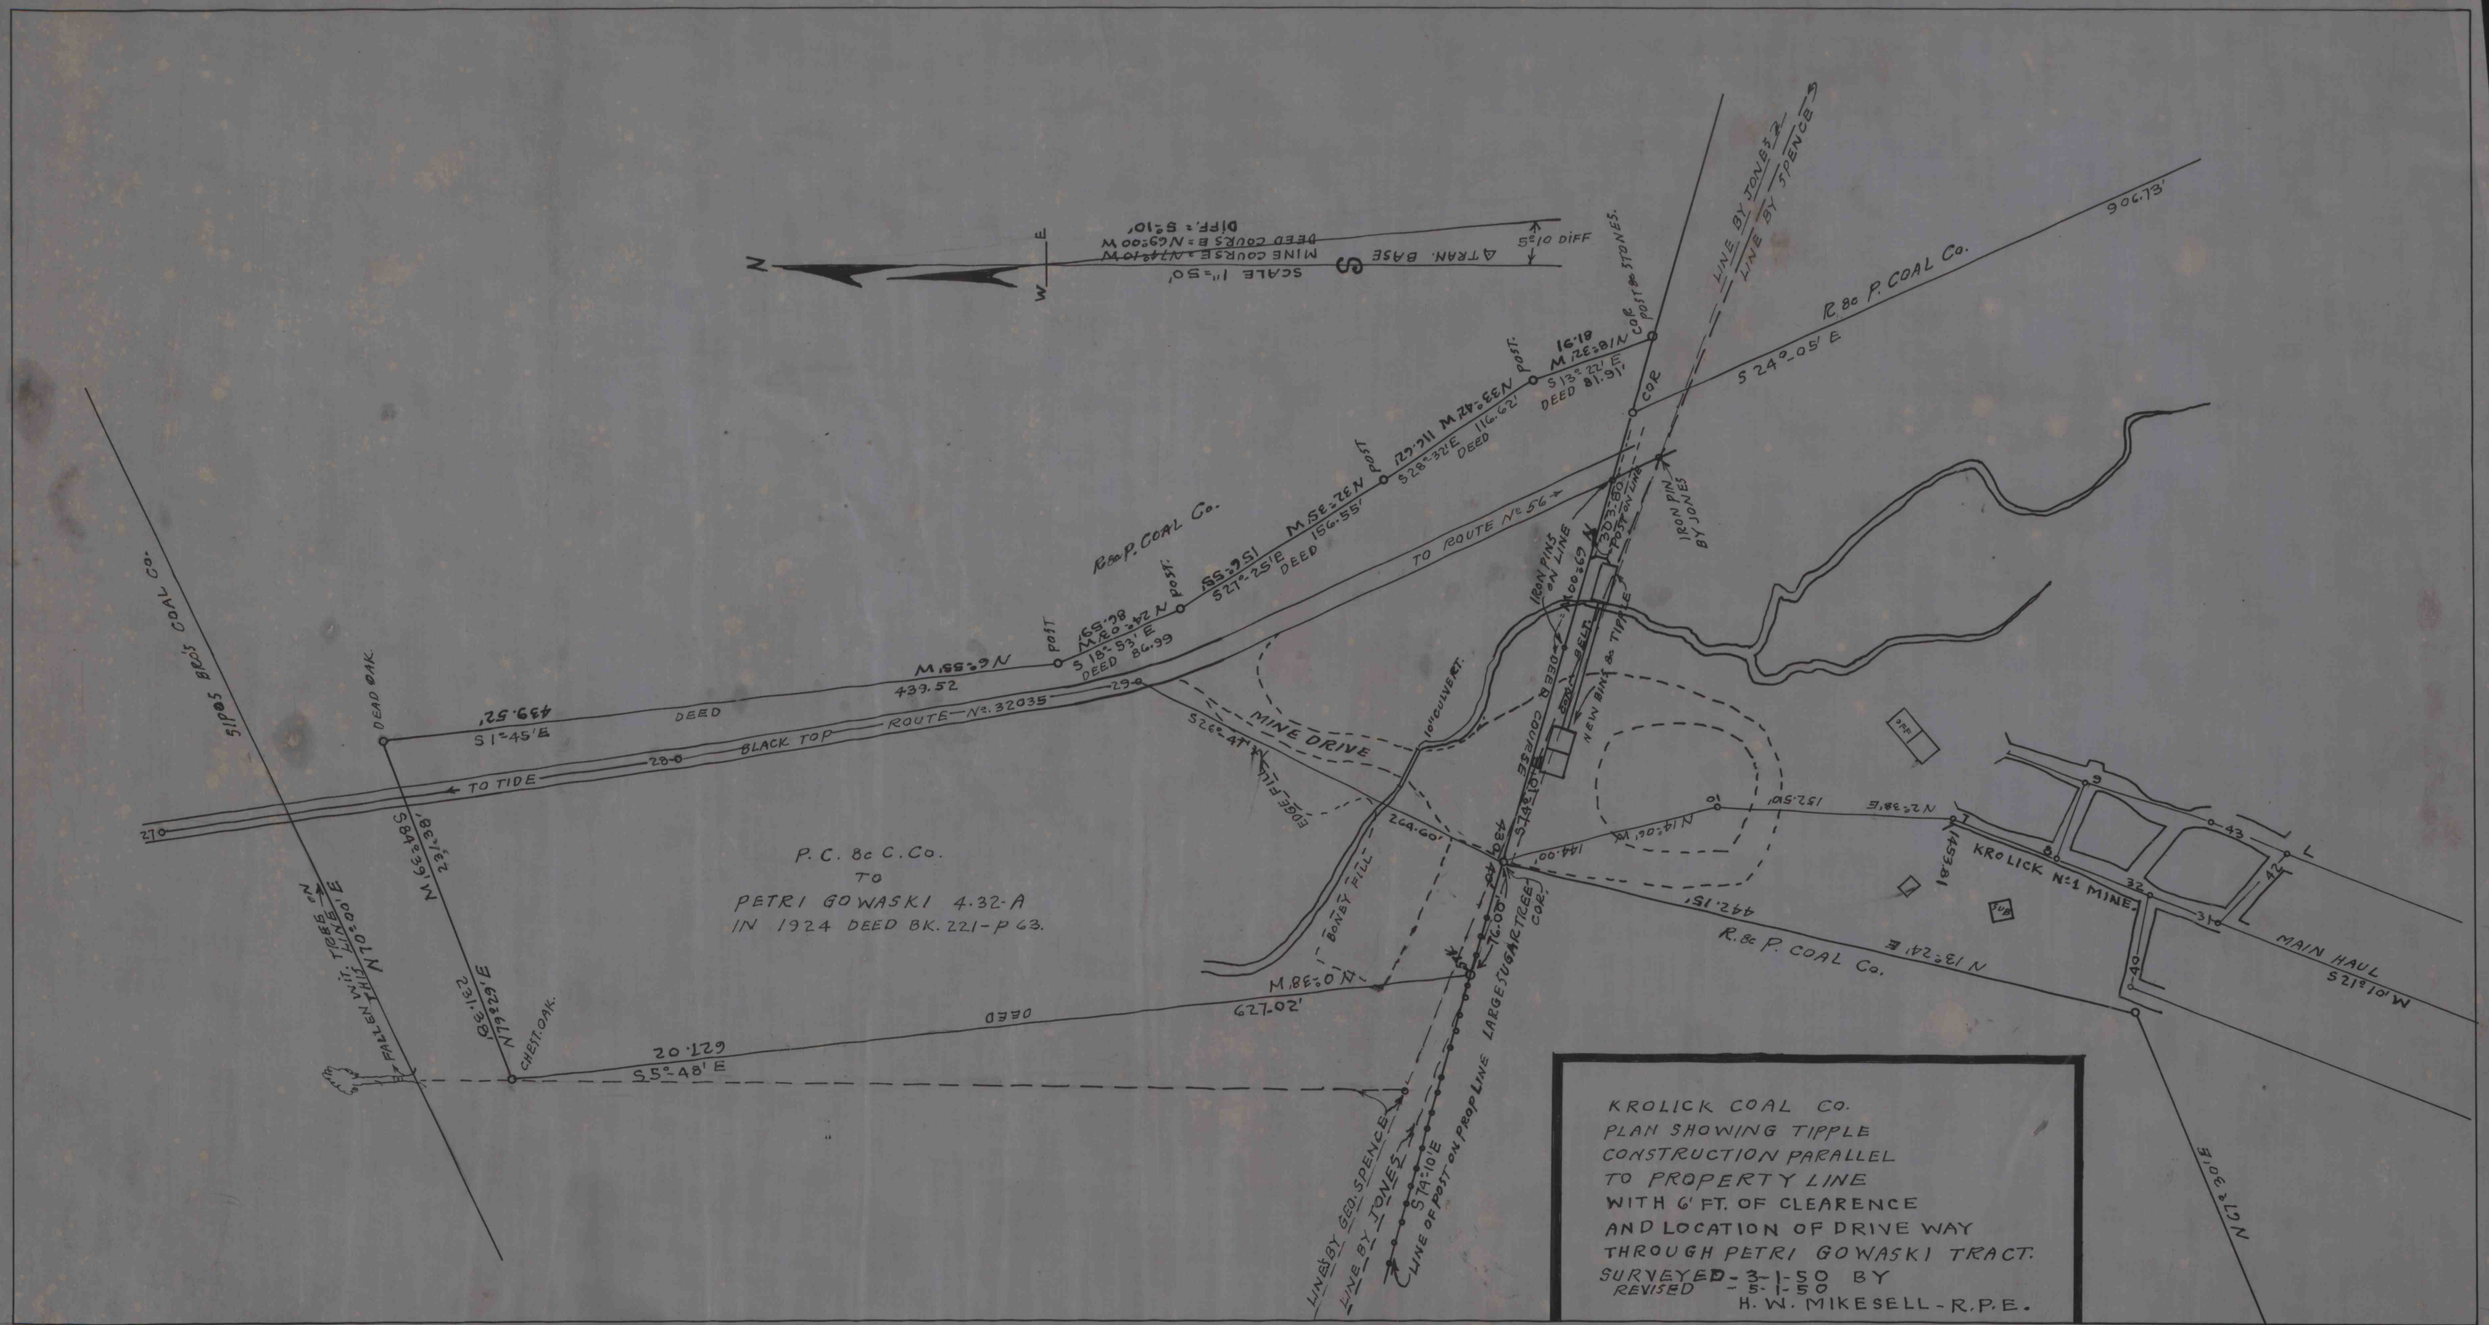
KROLICK COAL CO.
PLAN SHOWING TIPPLE
CONSTRUCTION PARALLEL
TO PROPERTY LINE
WITH 6' FT. OF CLEARENCE
AND LOCATION OF DRIVE WAY
THROUGH PETRI GOWASKI TRACT.
SURVEYED - 3-1-50 BY
REVISED - 5-1-50
H. W. MIKESELL - R.P.E.
P. C. & C. Co.
TO
PETRI GOWASKI 4.32-A
IN 1924 DEED BK. 221-P 63.
SCALE 1" = 50'
ATRAN. BASE
MINE COURSE = N14°10'W
DEED COURSE = N69°00'W
DIFF. = S2°10'
S2°10' DIFF
R. & P. COAL Co.
TO ROUTE No. 56
TO TIDE
BLACK TOP ROUTE No. 32035
DEED
MINE DRIVE
EDGE FILL
BONEY FILL
NEW BINS & TIPPLE
IRON PINS ON LINE
IRON PIN BY JONES
LINE BY JONES
LINE BY SPENCE
LINE BY GEO. SPENCE
LINE BY JONES
LINE OF POST ON PROP. LINE
LARGE TUGANICTIGER COAL
KROLICK No. 1 MINE
MAIN HAUL
S 24°-05' E
906.73'
N 13°-24' E
442.15'
N 14°-06' W
144.00'
N 2°-38' E
152.50'
264.60'
N 0°-38' W
627.20'
S 5°-48' E
231.38'
N 73°-29' E
M 16°-38' W
439.52'
S 1°-45' E
439.52'
M 88°-29' N
S 18°-53' E
DEED 86.99
S 27°-25' E
DEED 156.55'
S 28°-32' E
DEED 116.62'
S 13°-22' E
DEED 81.91'
M 18°-32' N
M 33°-42' W
M 32°-52' N
M 20°-42' N
M 55°-28'
M 88°-29' N
M 16°-38' W
N 10°-00' E
FALLEN WIT. TREES
DEAD OAK
CHEST. OAK
POST
COR
COR. POST & STONES
S. I. & S. BRS. COAL CO.
N 67°-30' E

IMAPS # 11708