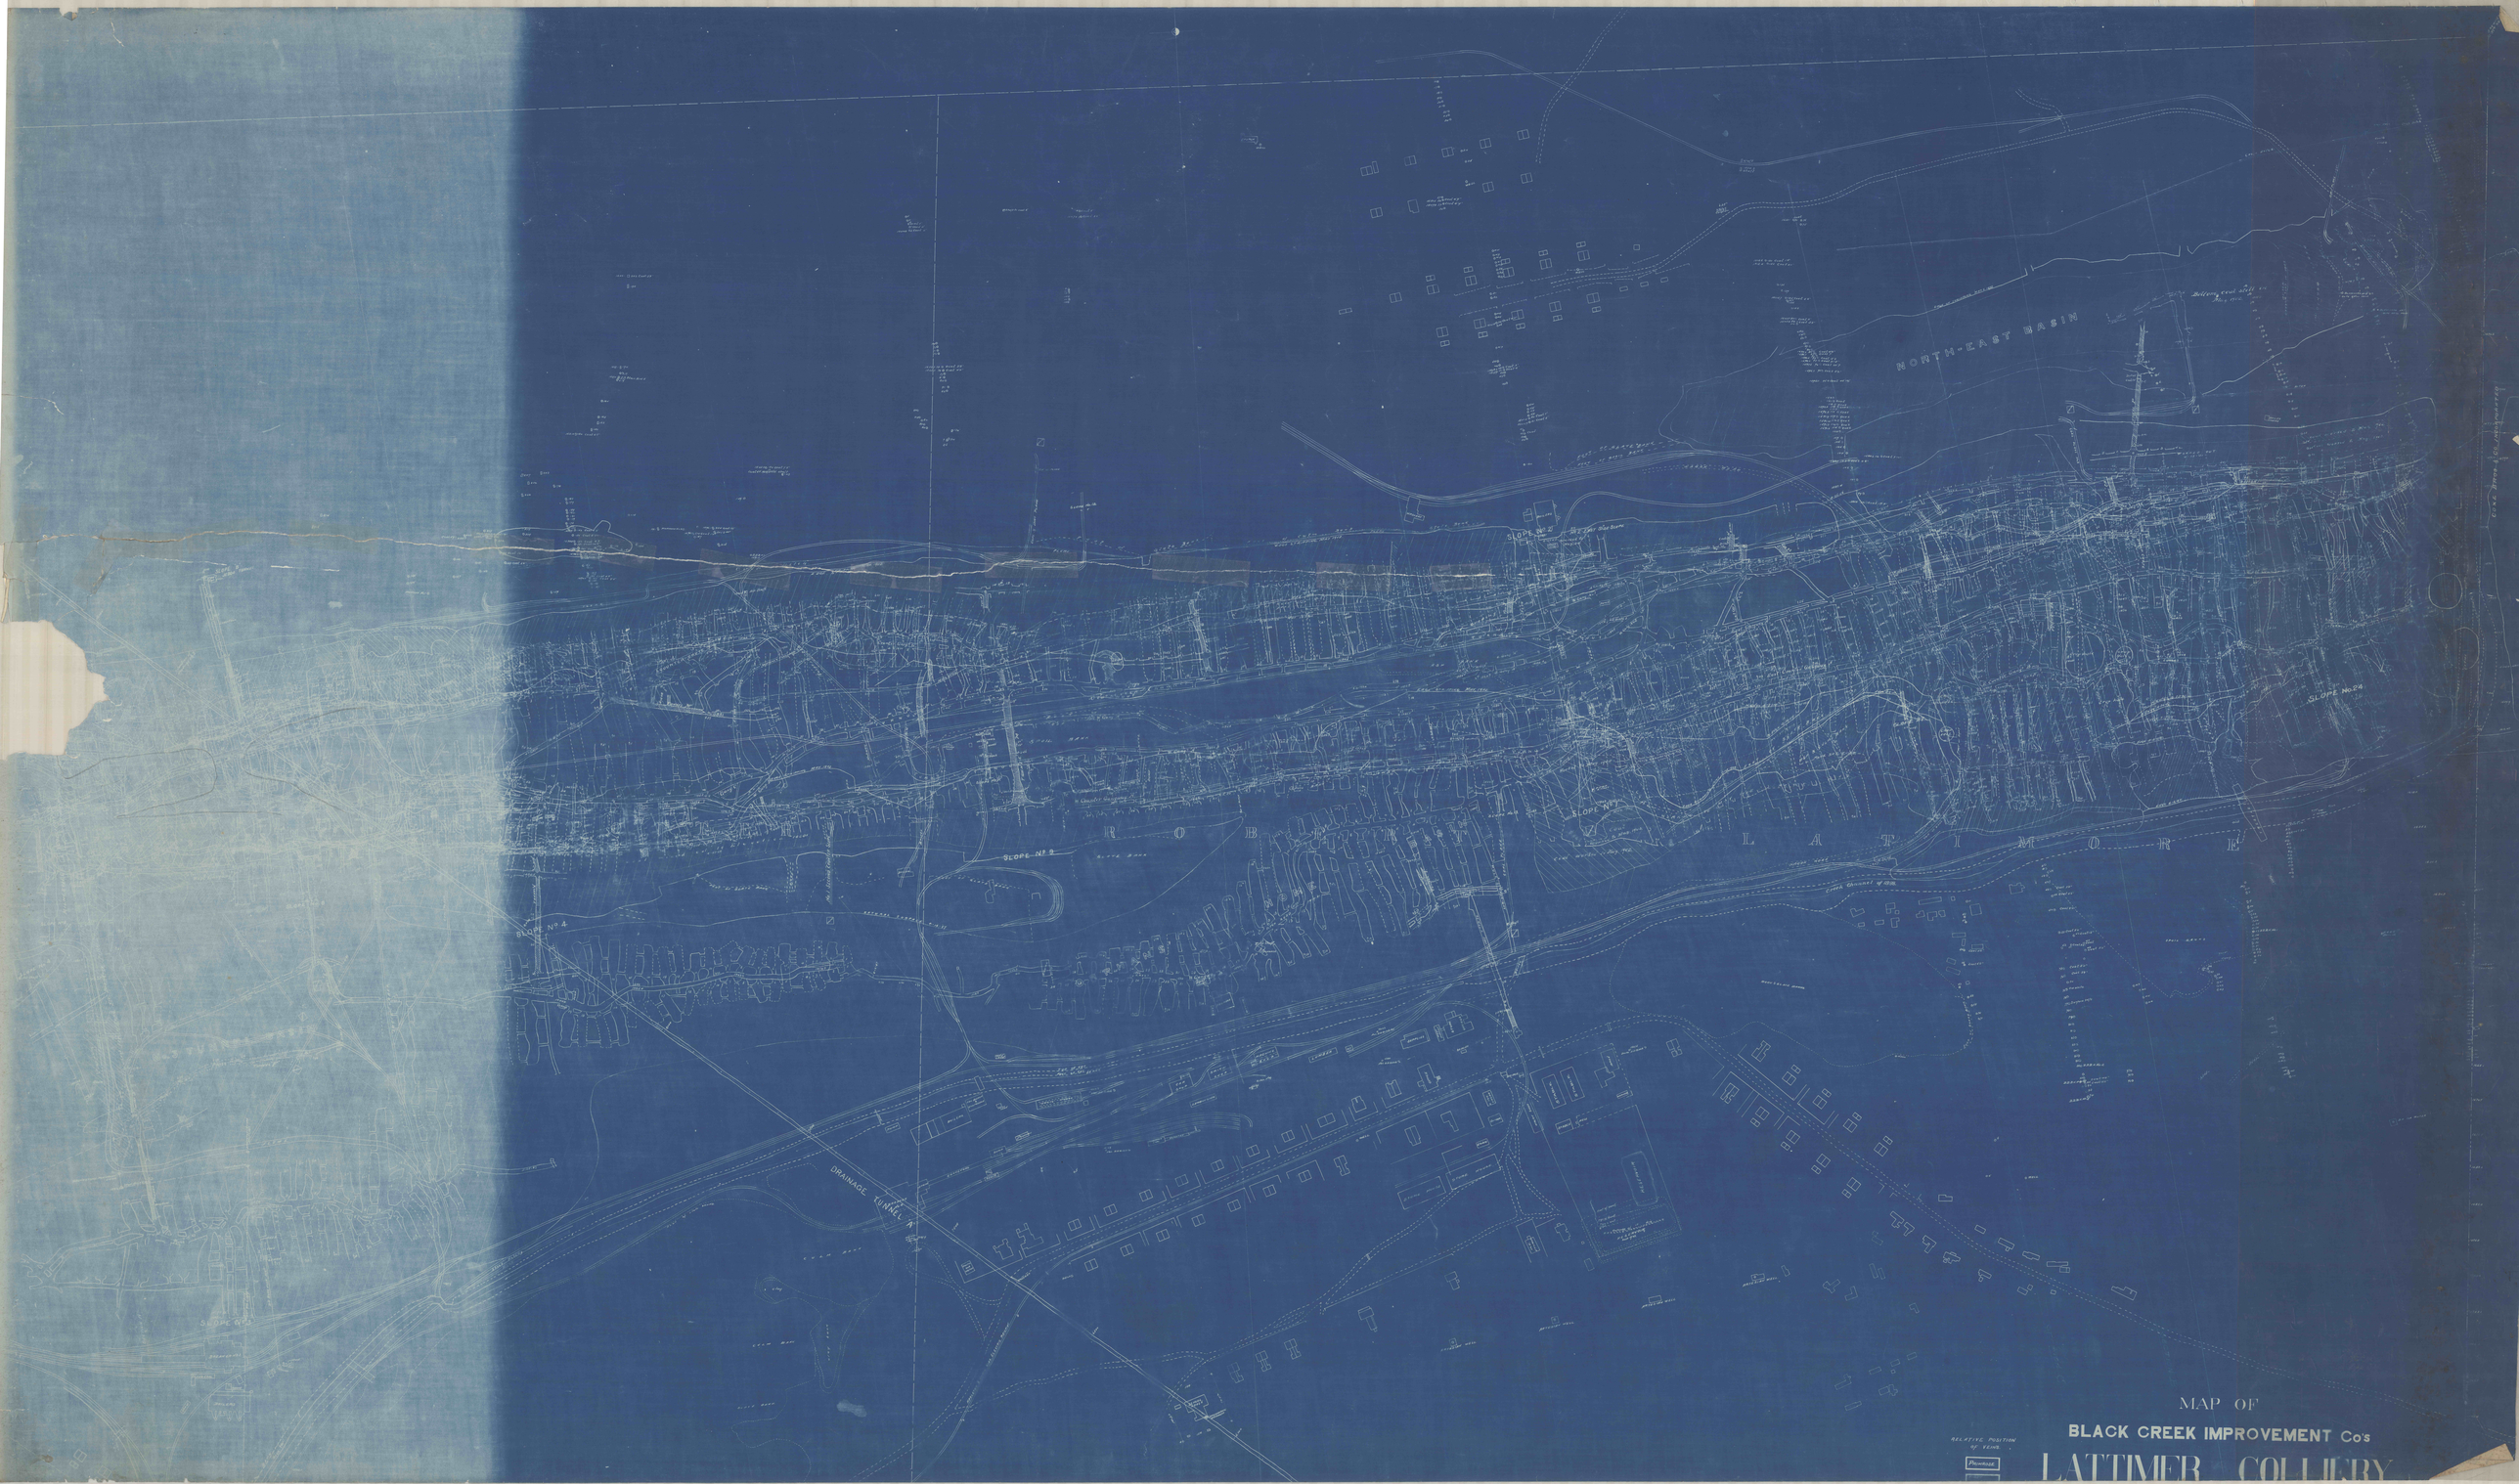
NORTH-EAST BASIN
SLOPE No 2
SLOPE No 4
SLOPE No 24
DRAINAGE TUNNEL
MAP OF
BLACK CREEK IMPROVEMENT Co's
LATTIMER COLLIERY