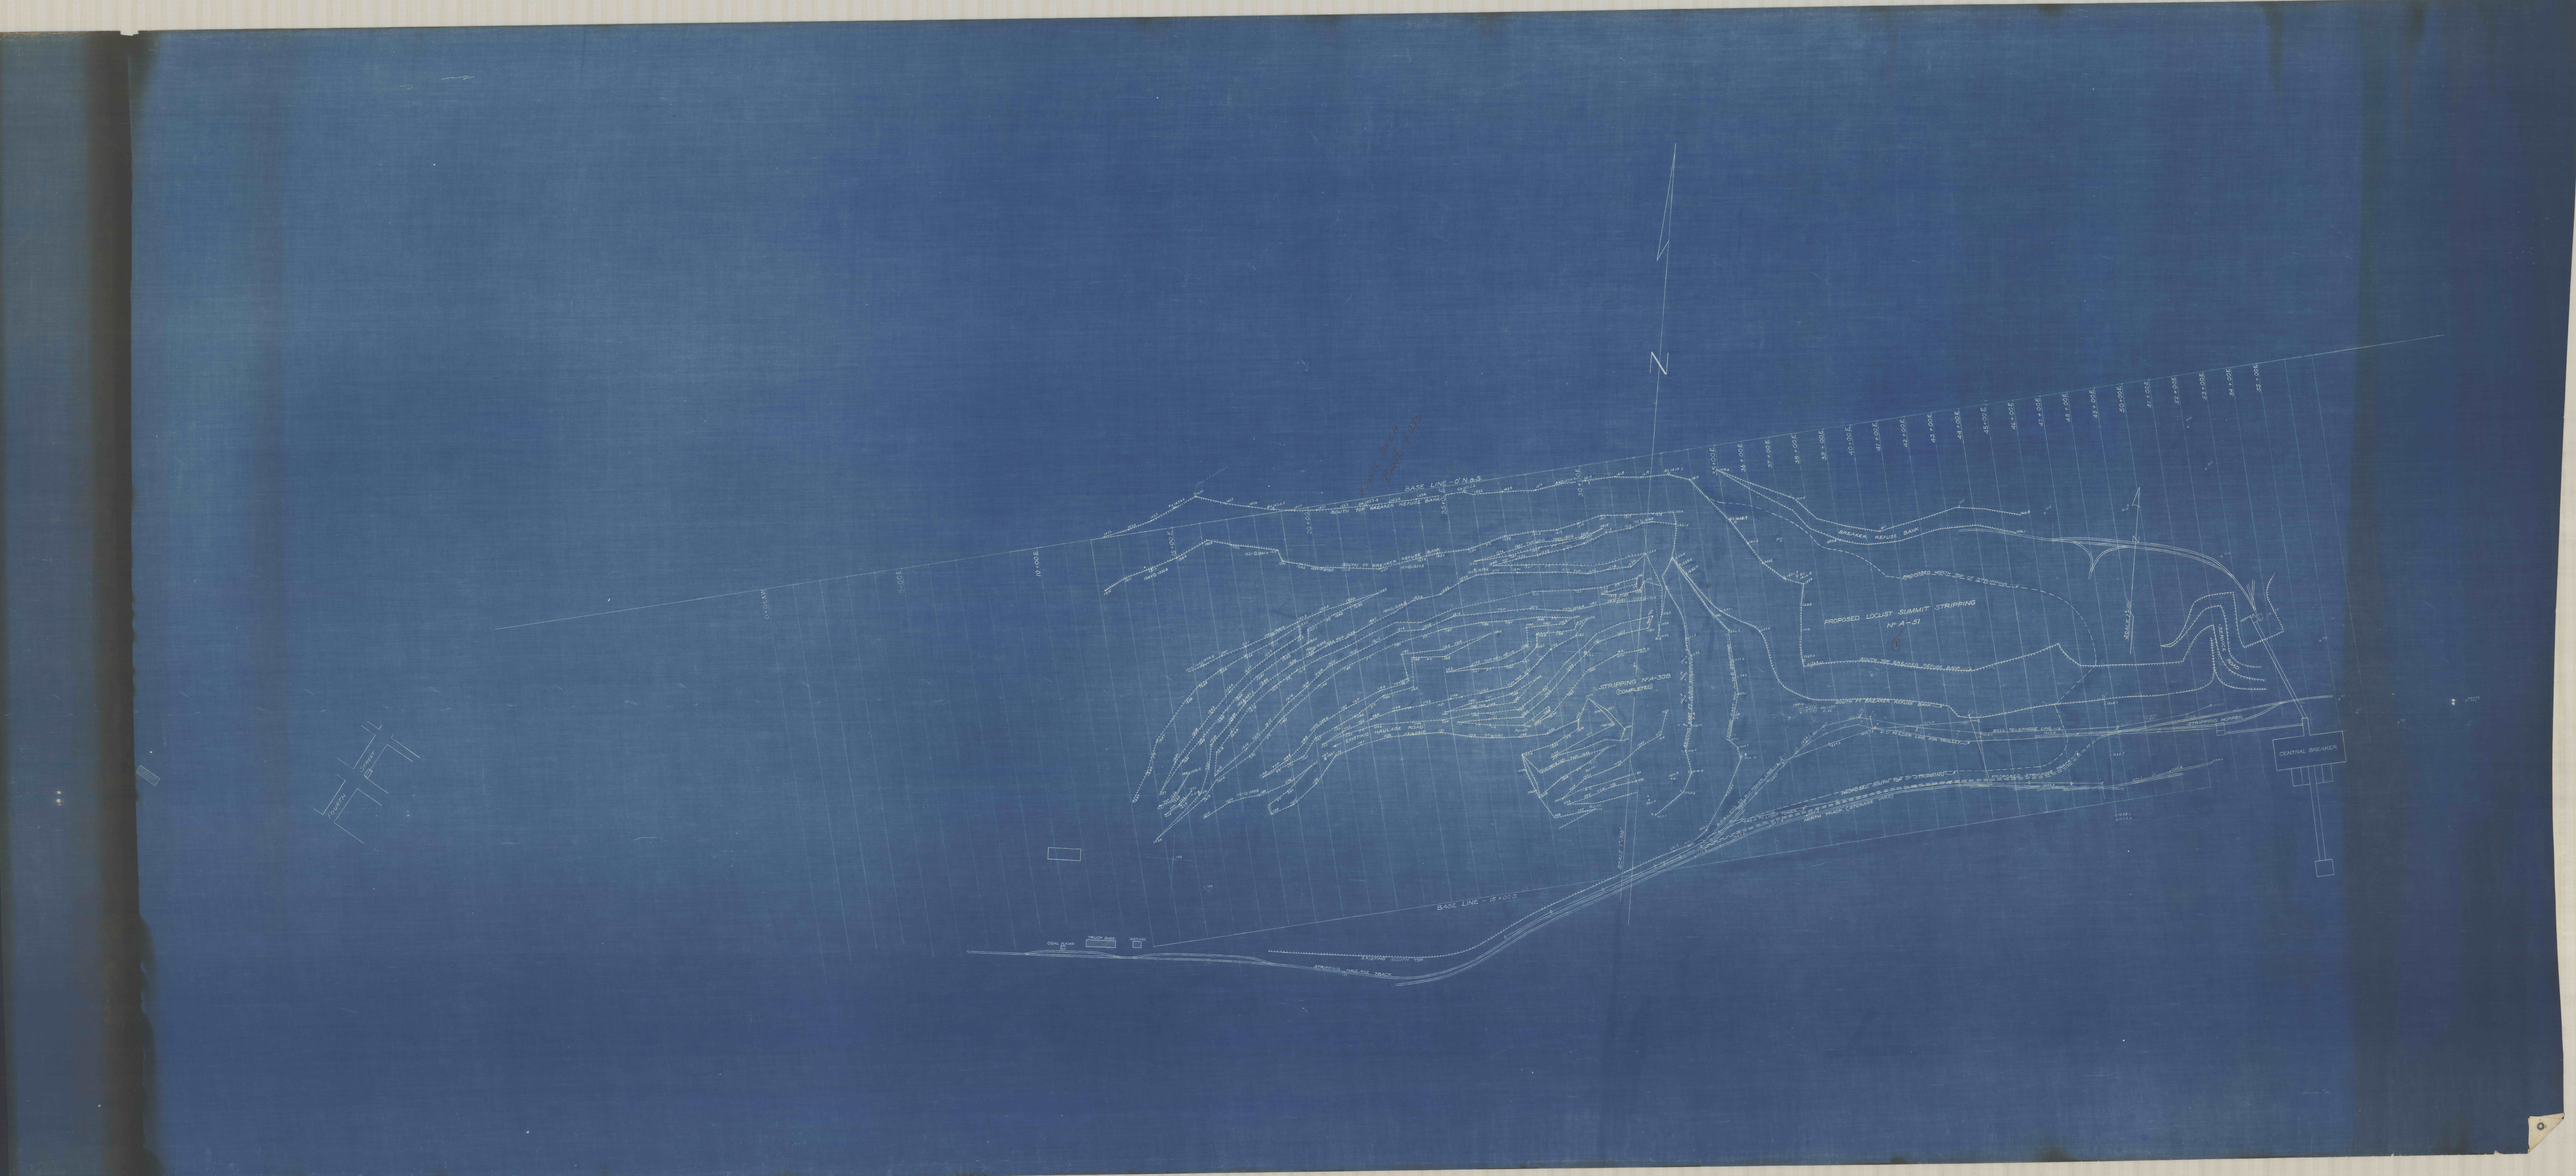

N
BASE LINE - 0' N. & S.
Spoil AREA
Bank + 1270
15+00 E.
20+00
25+00 E.
30+00 E.
SOUTH TOP BREAKER REFUSE BANK
SOUTH FT. BREAKER REFUSE BANK
BREAKER REFUSE BANK
PROPOSED NORTH TOP OF STRIPPING
PROPOSED LOCUST SUMMIT STRIPPING
No. A-51
1
SCALE 1" = 100'
SERVICE ROAD
STRIPPING No. A-30B
(COMPLETED)
EXISTING EAST FT. A-30B STRIPPING
EXISTING EAST TOP A-30B STRIPPING
TOP
FT.
ROAD
B.S.
JCT.
BELL TELEPHONE LINE
D.C. FEEDER LINE FOR TROLLEY
STRIPPING HOPPER
CENTRAL BREAKER
PROPOSED SOUTH TOP OF STRIPPING
PROPOSED STRIPPING TRACK
P.P.& L. CO'S. 23 K.V. POWER LINE
440 V. TO LIGHT TOWER
NORTH TRACK (STORAGE YARD)
BASE LINE - 15+00 S
EXISTING SOUTH TOP
STRIPPING HAULAGE TRACK
COAL RAMP
TRUCK SHED
GARAGE