JEDDO BOROUGH
CROSS SECTIONS FOR PROPOSED CREEK CHANGE
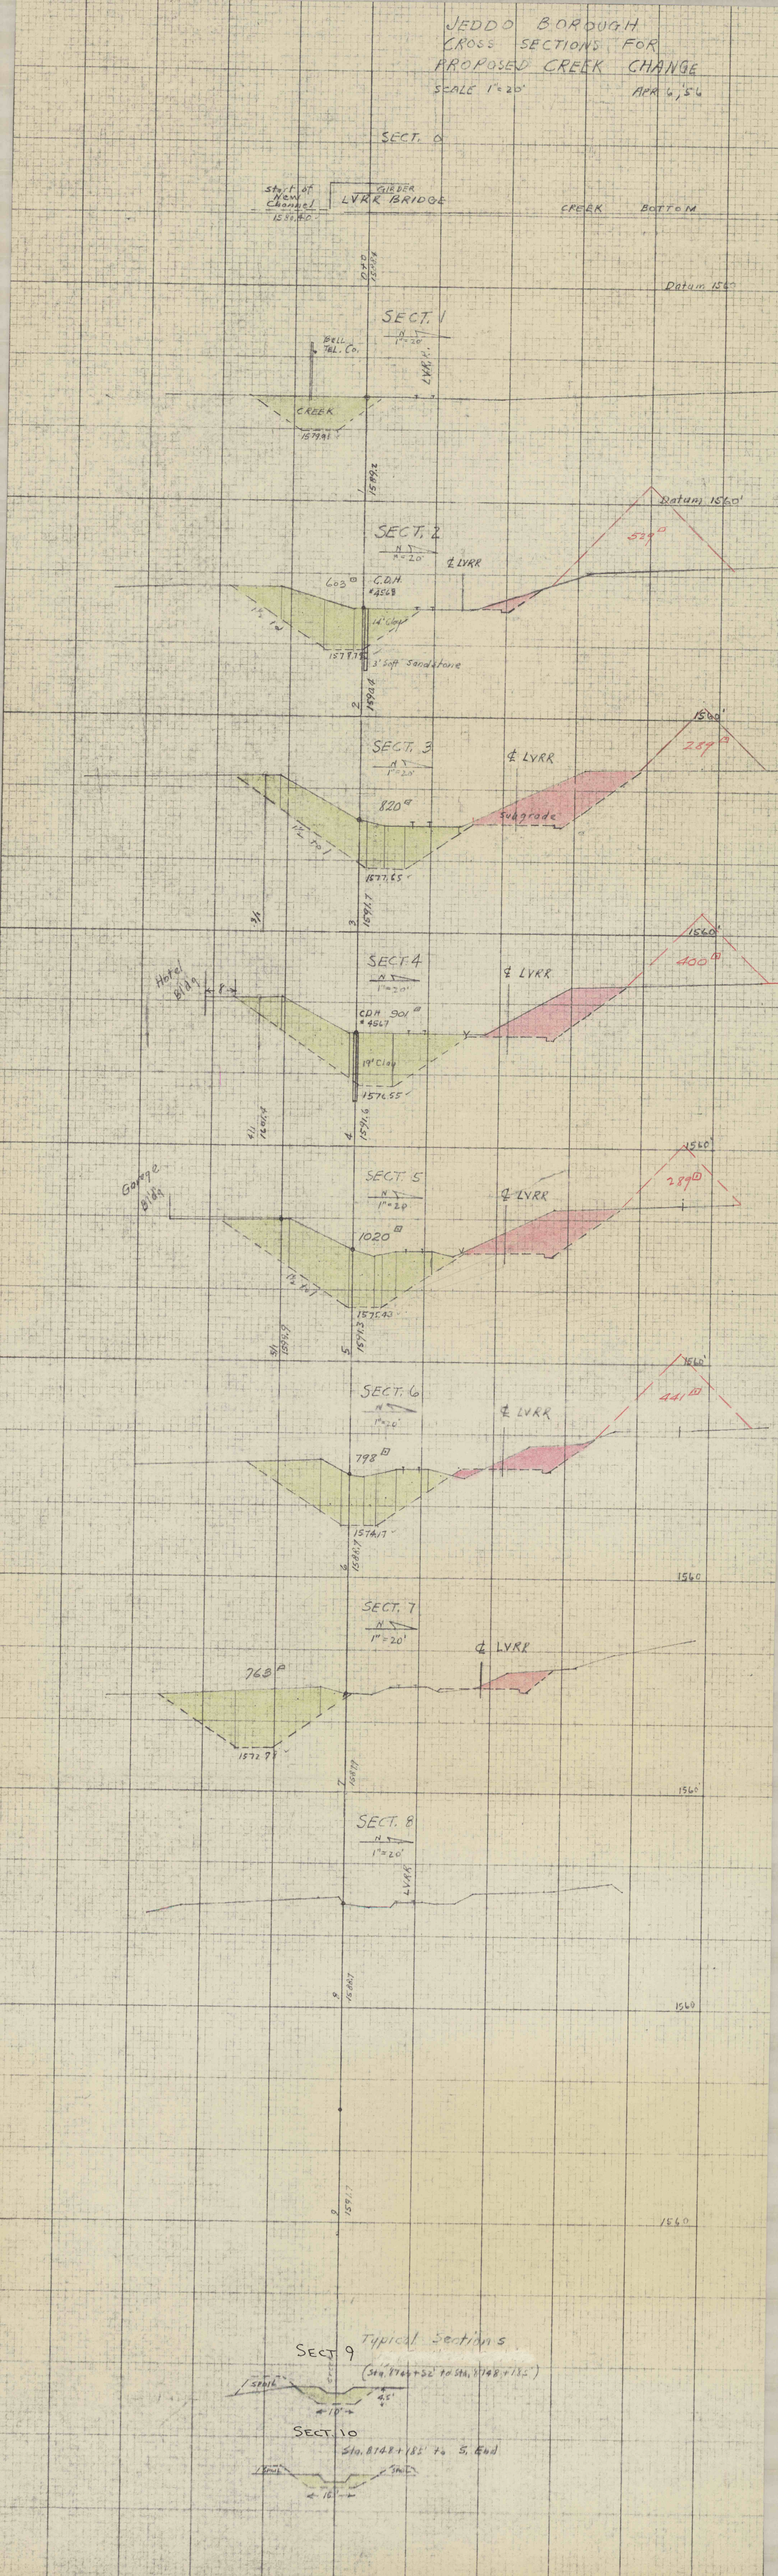
SCALE 1"=20' APR 6, '56