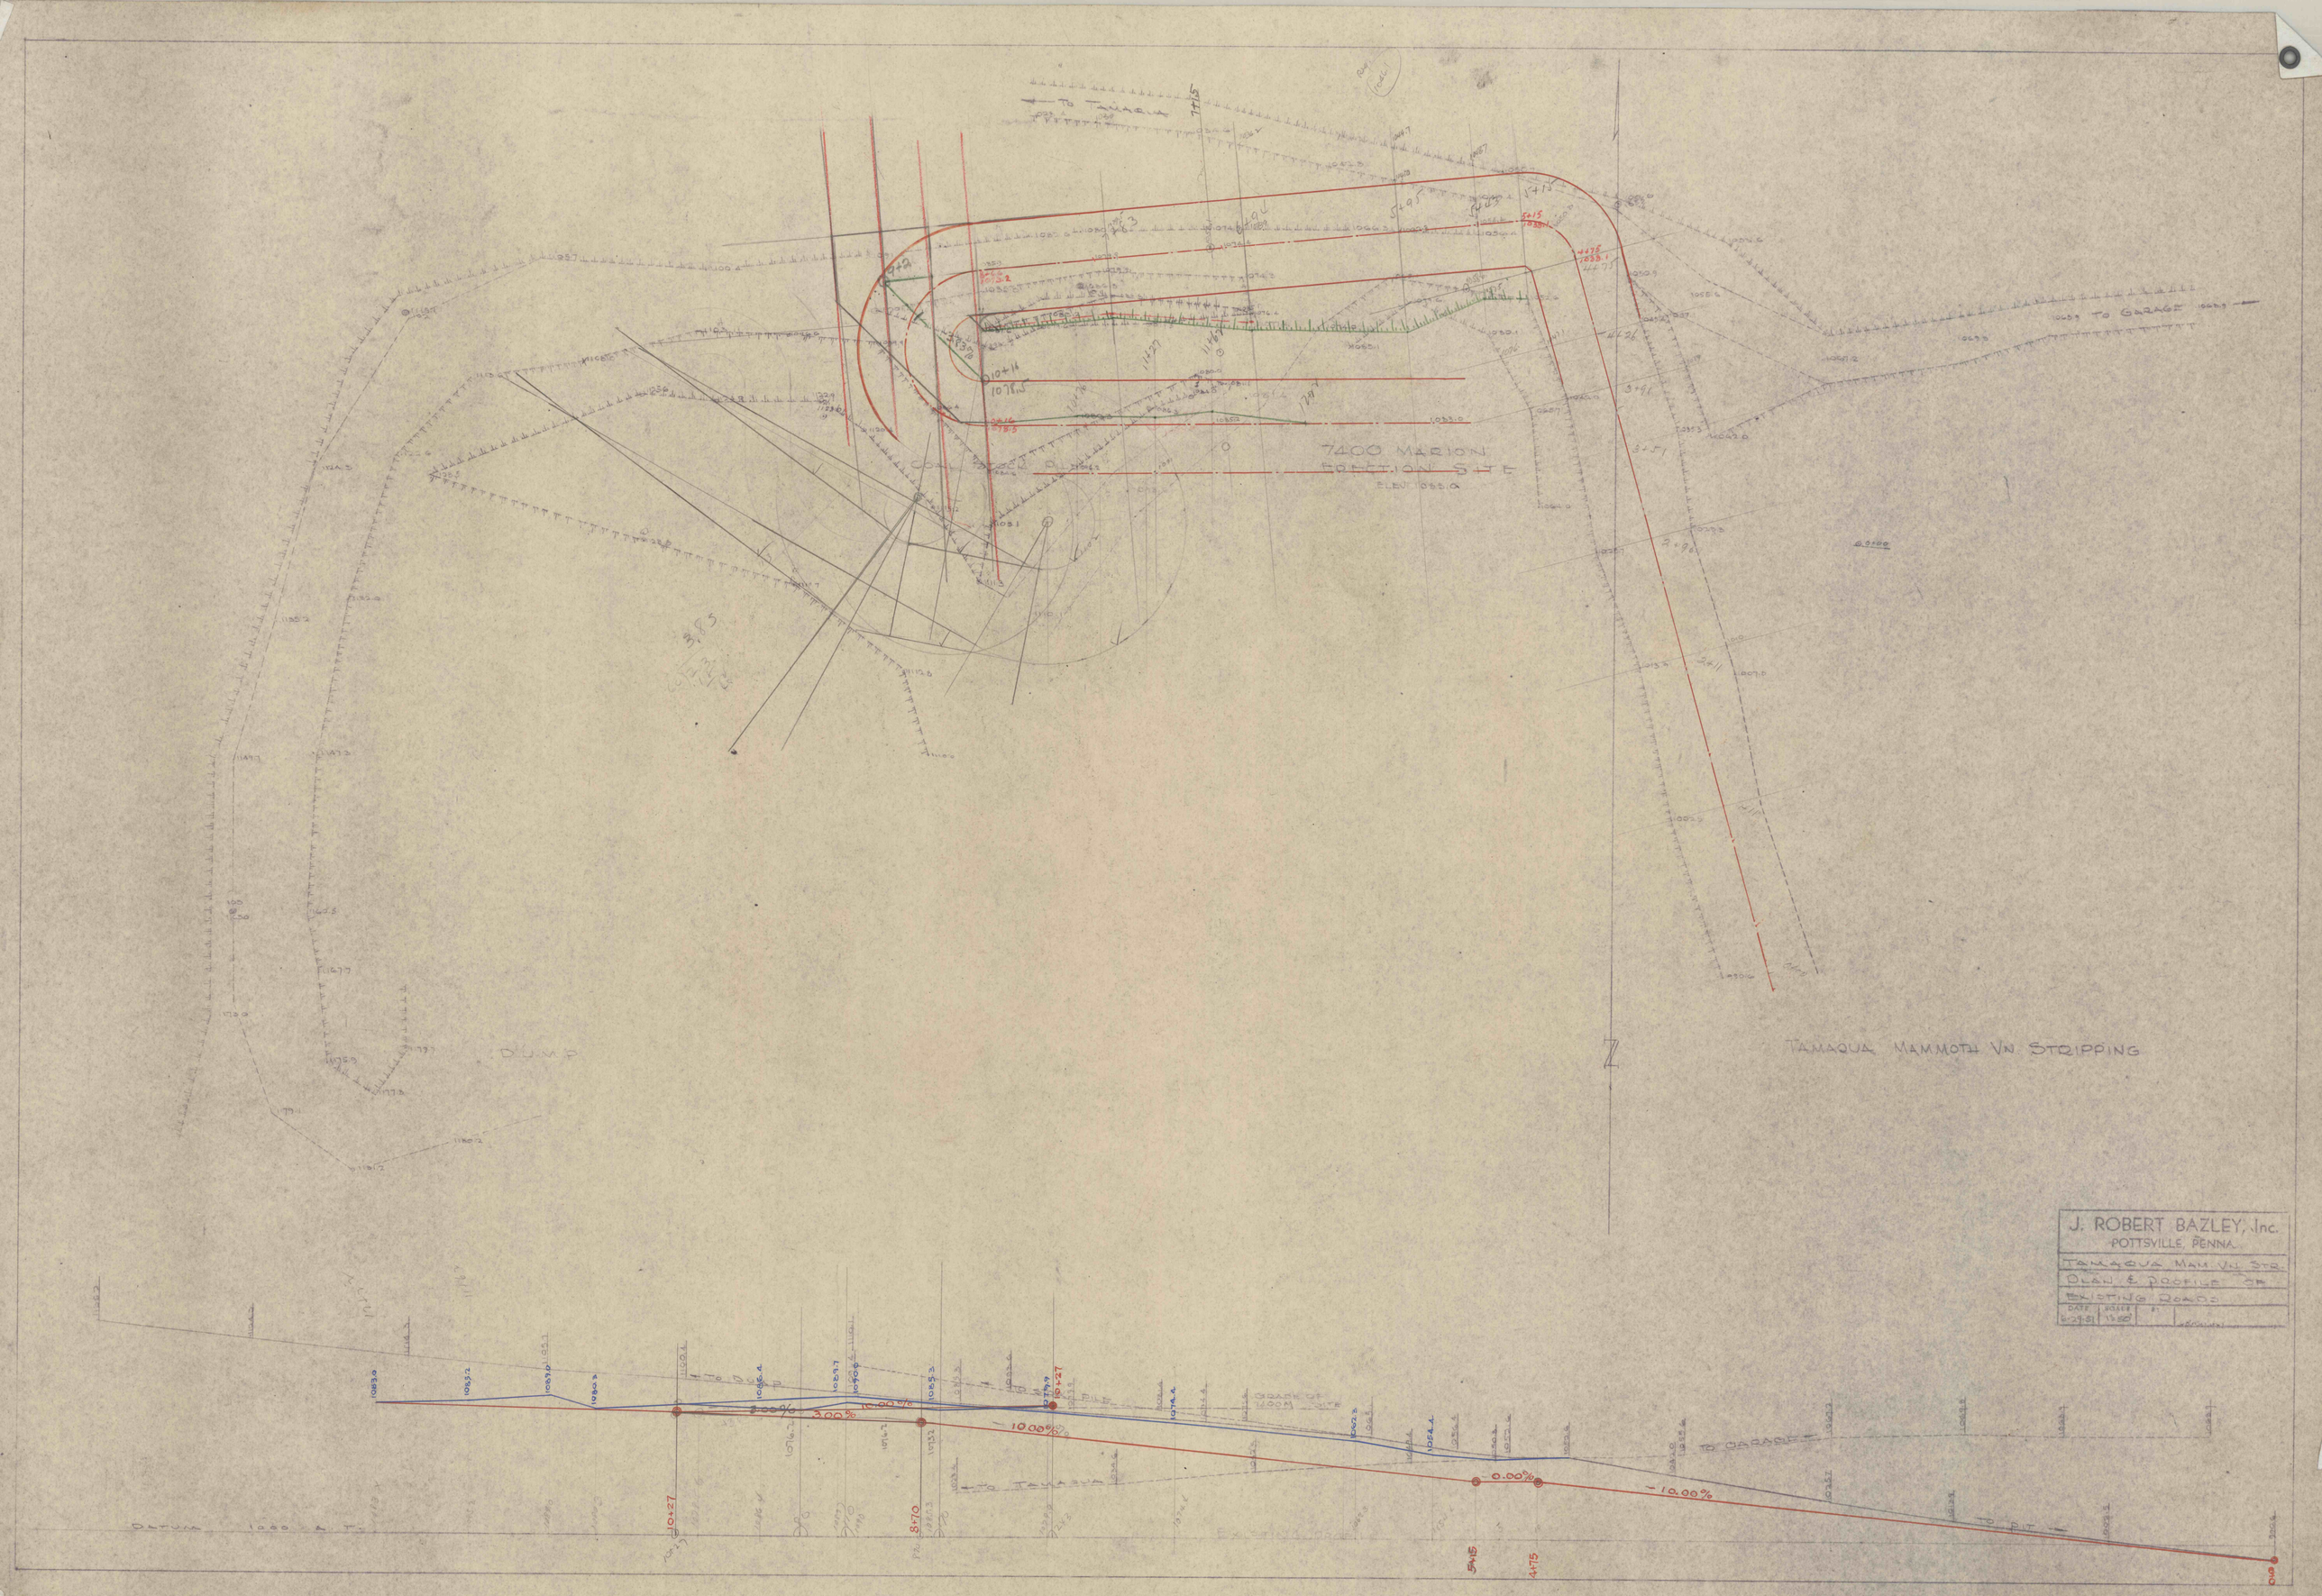

J. ROBERT BAZLEY, Inc.
POTTSVILLE, PENNA.

TAMAQUA MAM. VN. STR.
PLAN & PROFILE OF
EXISTING ROADS

DATE	SCALE	BY
6-29-51	1"=50'	