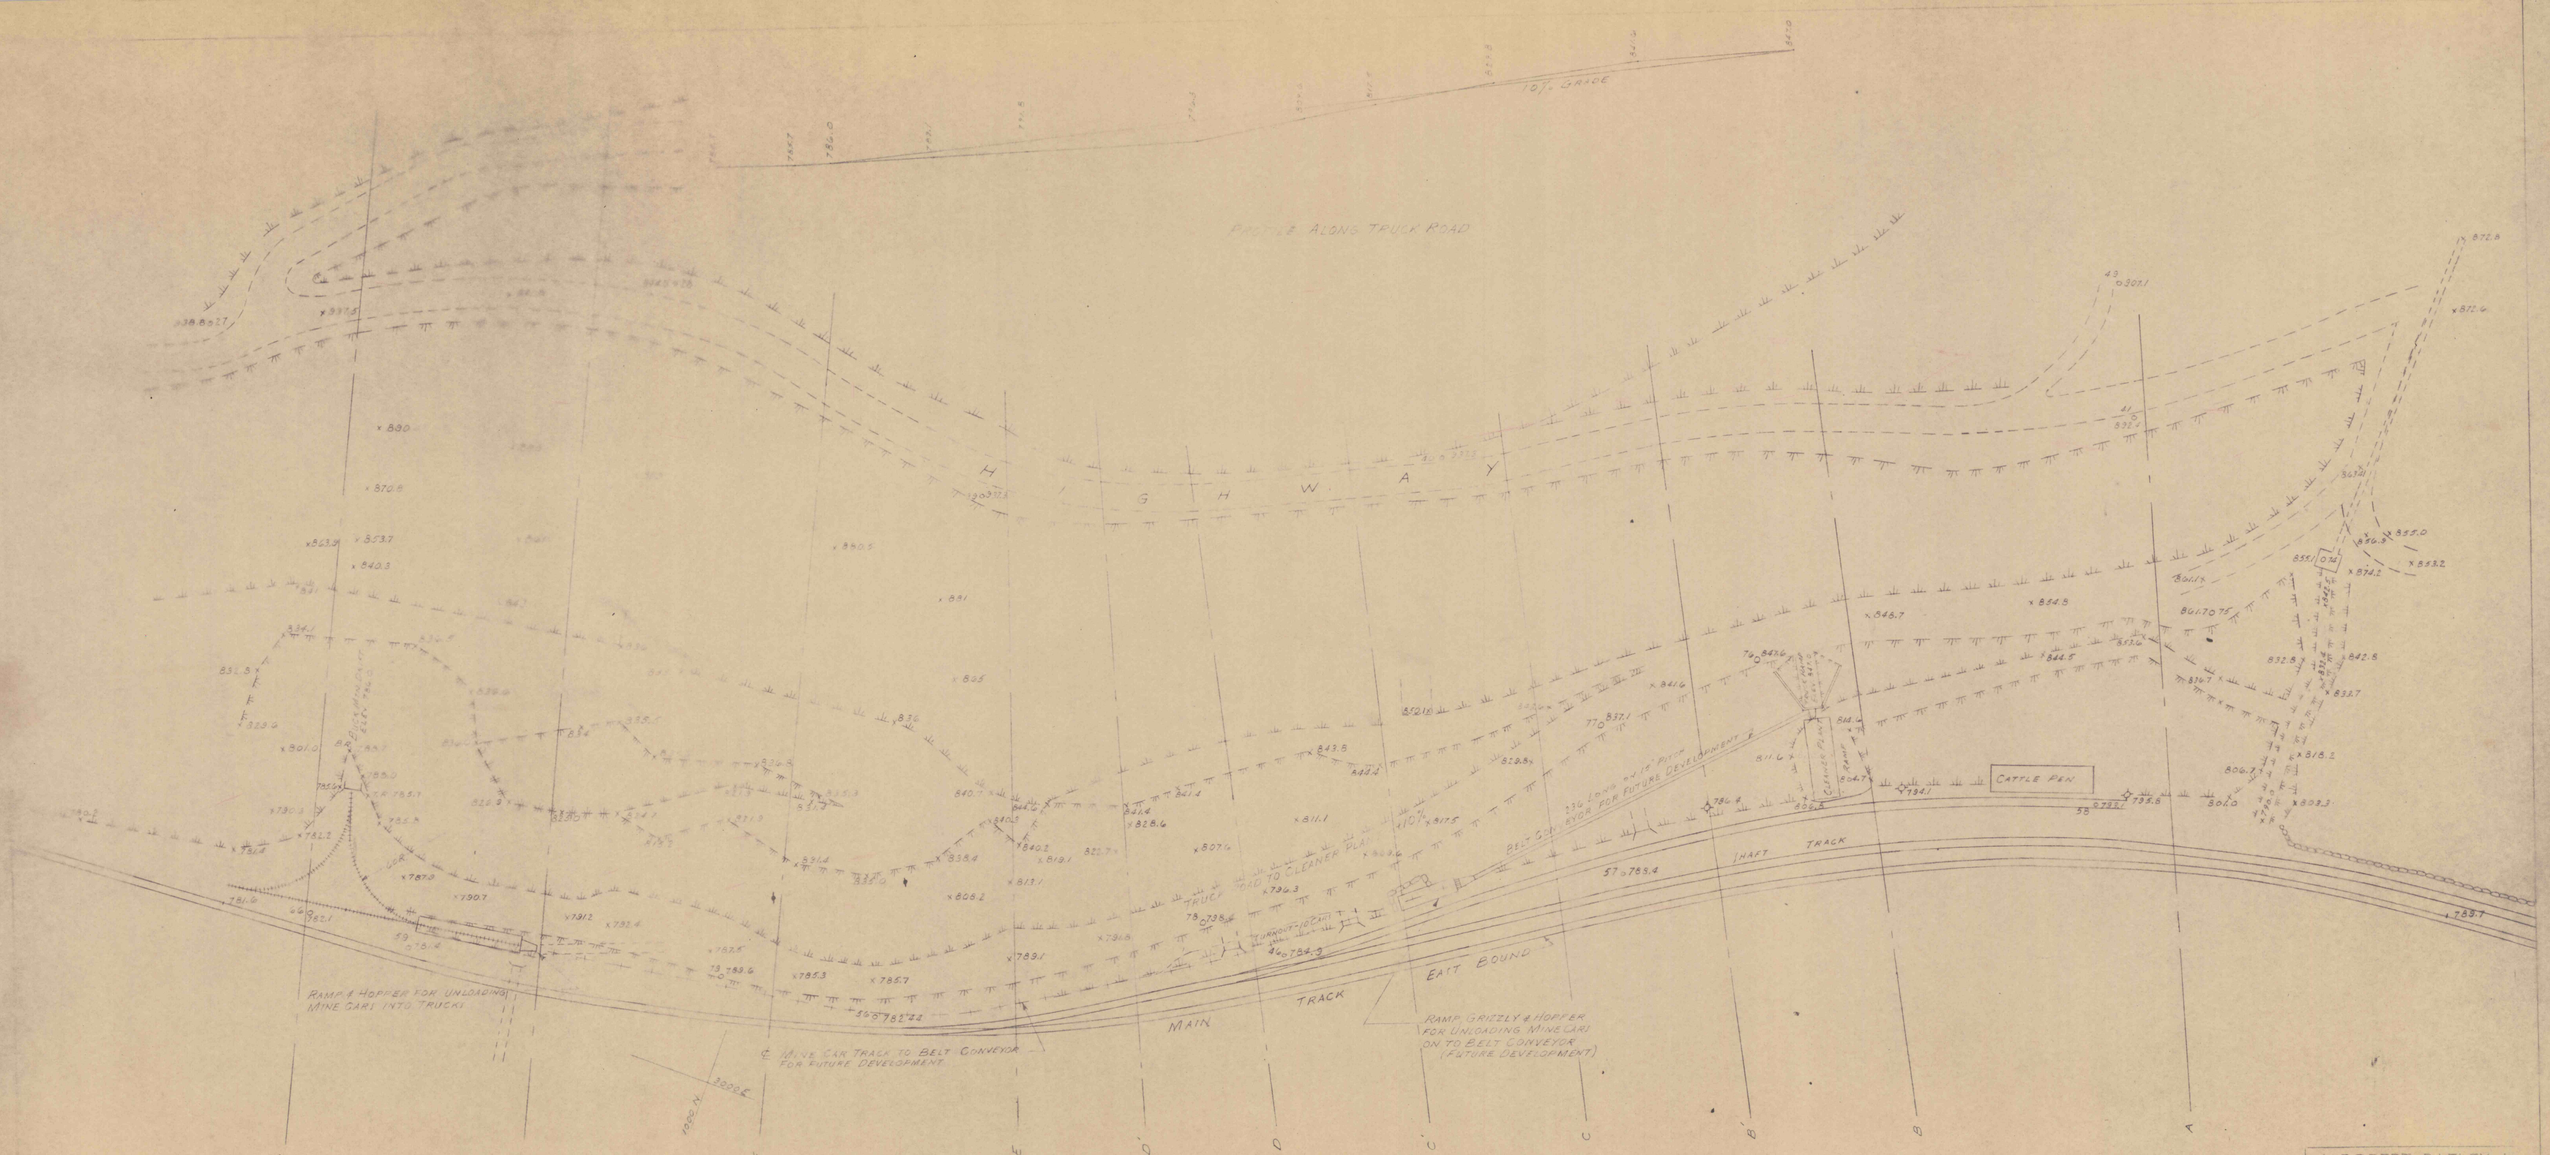

J. ROBERT BAZLEY, Inc.	
POTTSVILLE, PENNA.	
TAMAQUA STRIPPING	
PROPOSED CLEANER PLANT SITE & HAULAGE FROM BUCK MTN. DRIFT	
DATE 1-2-51	SCALE 1"=50' BY H.E.A.
	G-38