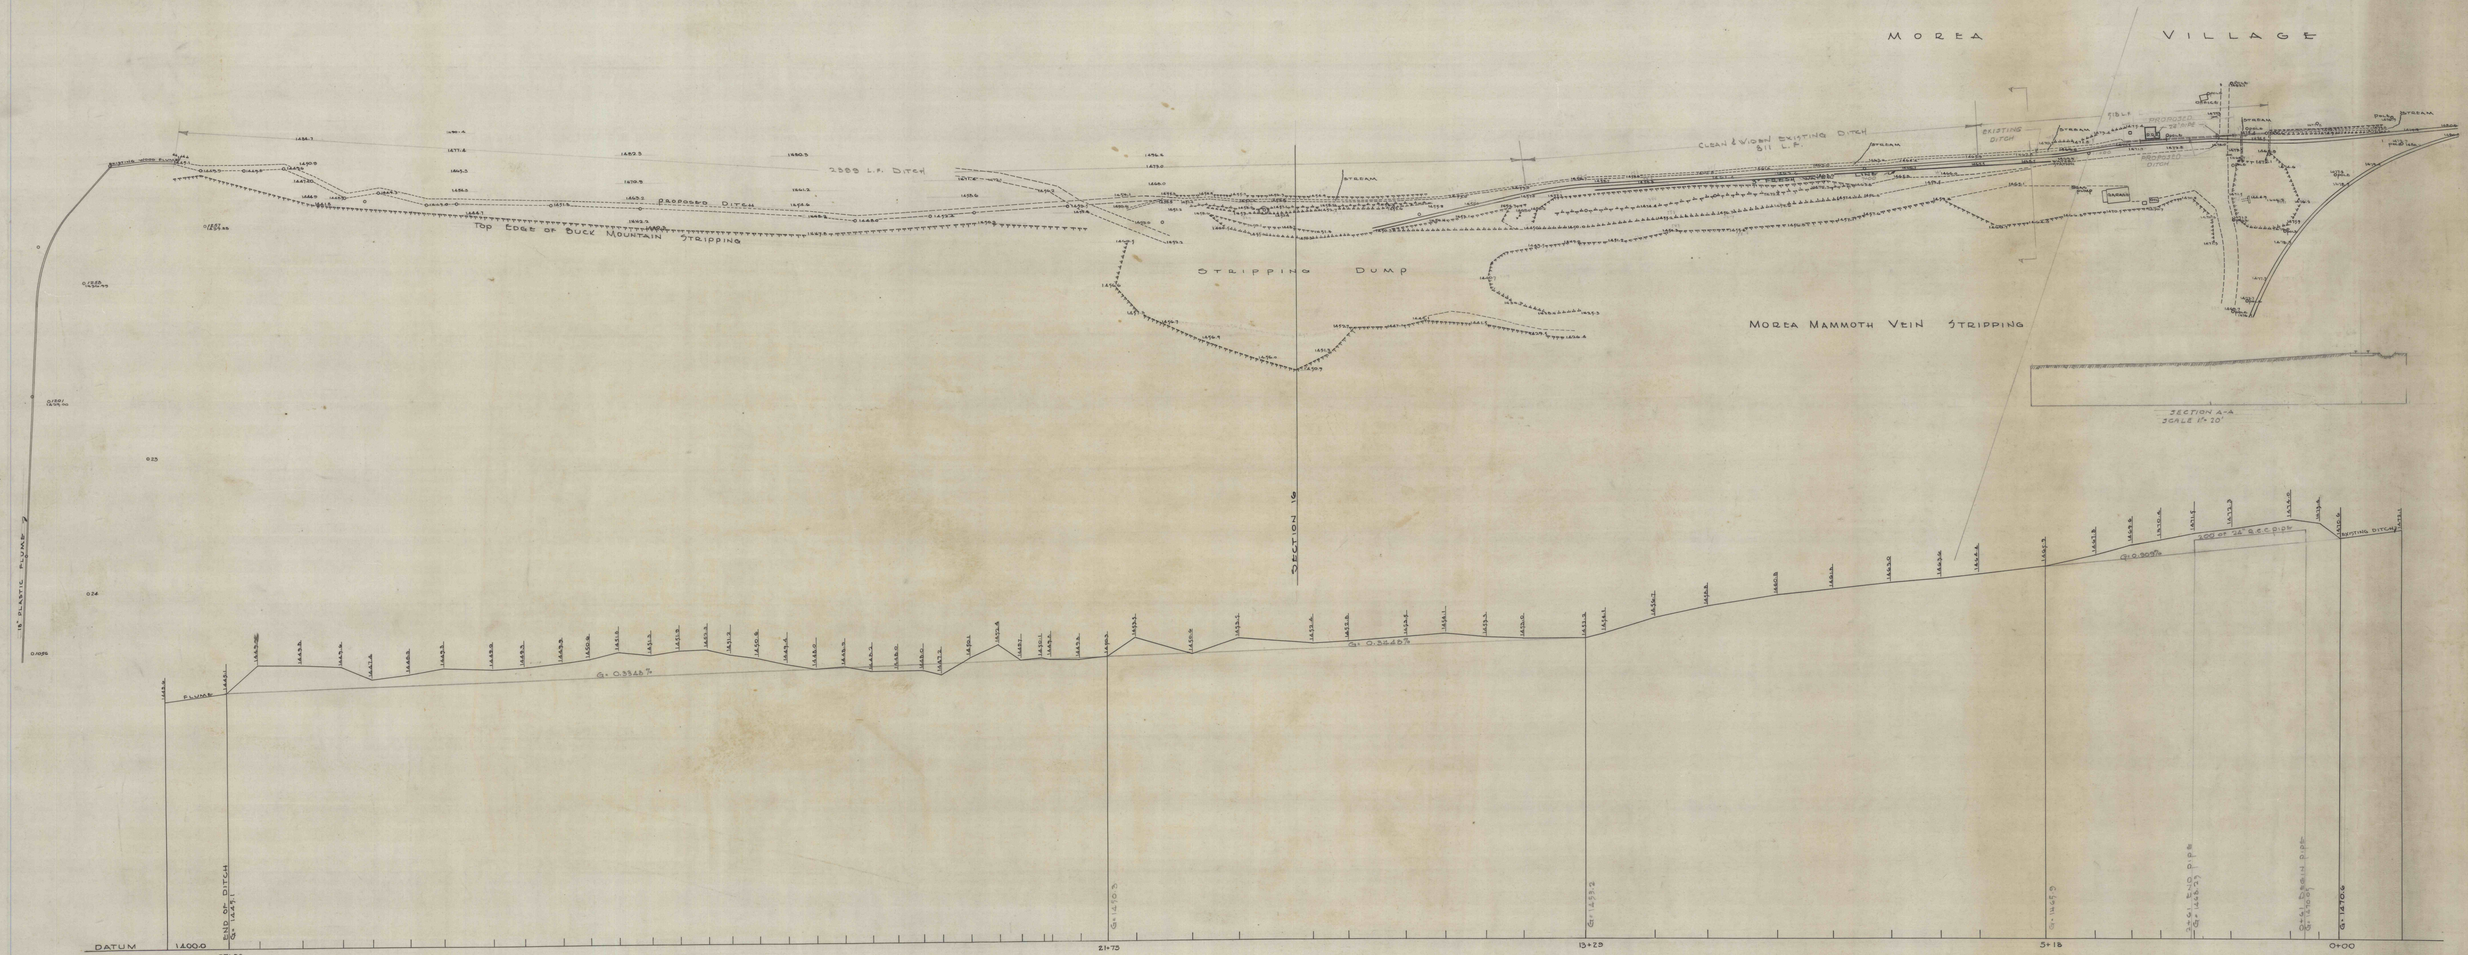

PROFILE THROUGH & PROPOSED DITCH
MOREA COLLIERY, PA.

J. ROBERT BAZLEY, Inc.
POTTSVILLE, PENNA.

MOREA MAMMOTH VN. STRIPPING
PLAN & PROFILE FOR PROPOSED
DITCH NORTH OF STRIPPING
SCALE 1"=100'
DATE 4-15-52
DRAWN