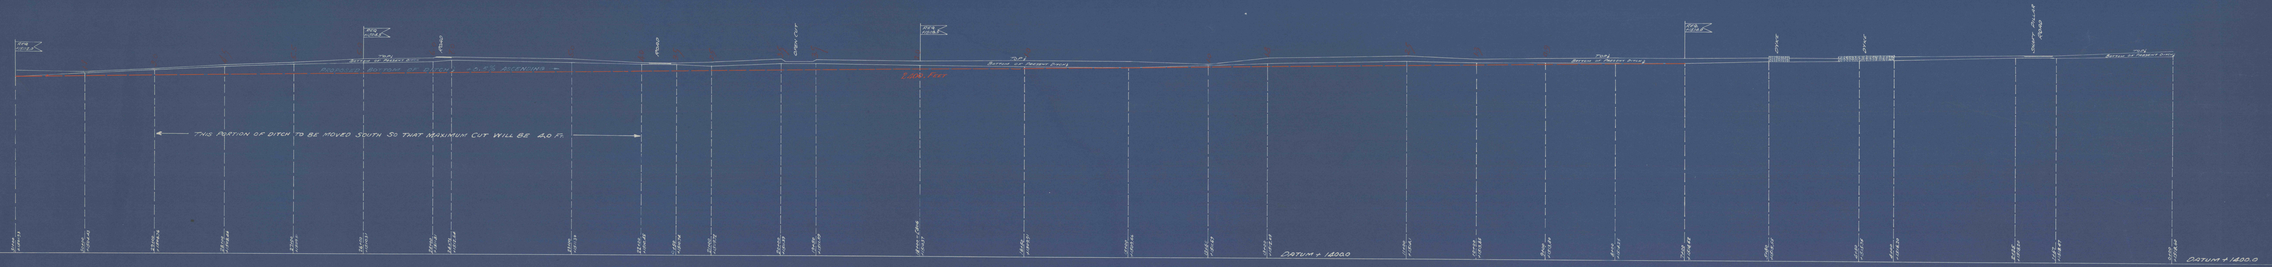PROFILE SHOWING
PROPOSED REGRADING OF DITCH
NORTH OF BUCK MTN. OUTCROP & SOUTH OF MOREA ROAD
ON THE JOHN S. REHLE TRACT
MOREA COLLIERY
MILL CREEK COAL COMPANY
SCALE 1"=50' HOR. 8-2-35
1"=20' VER.