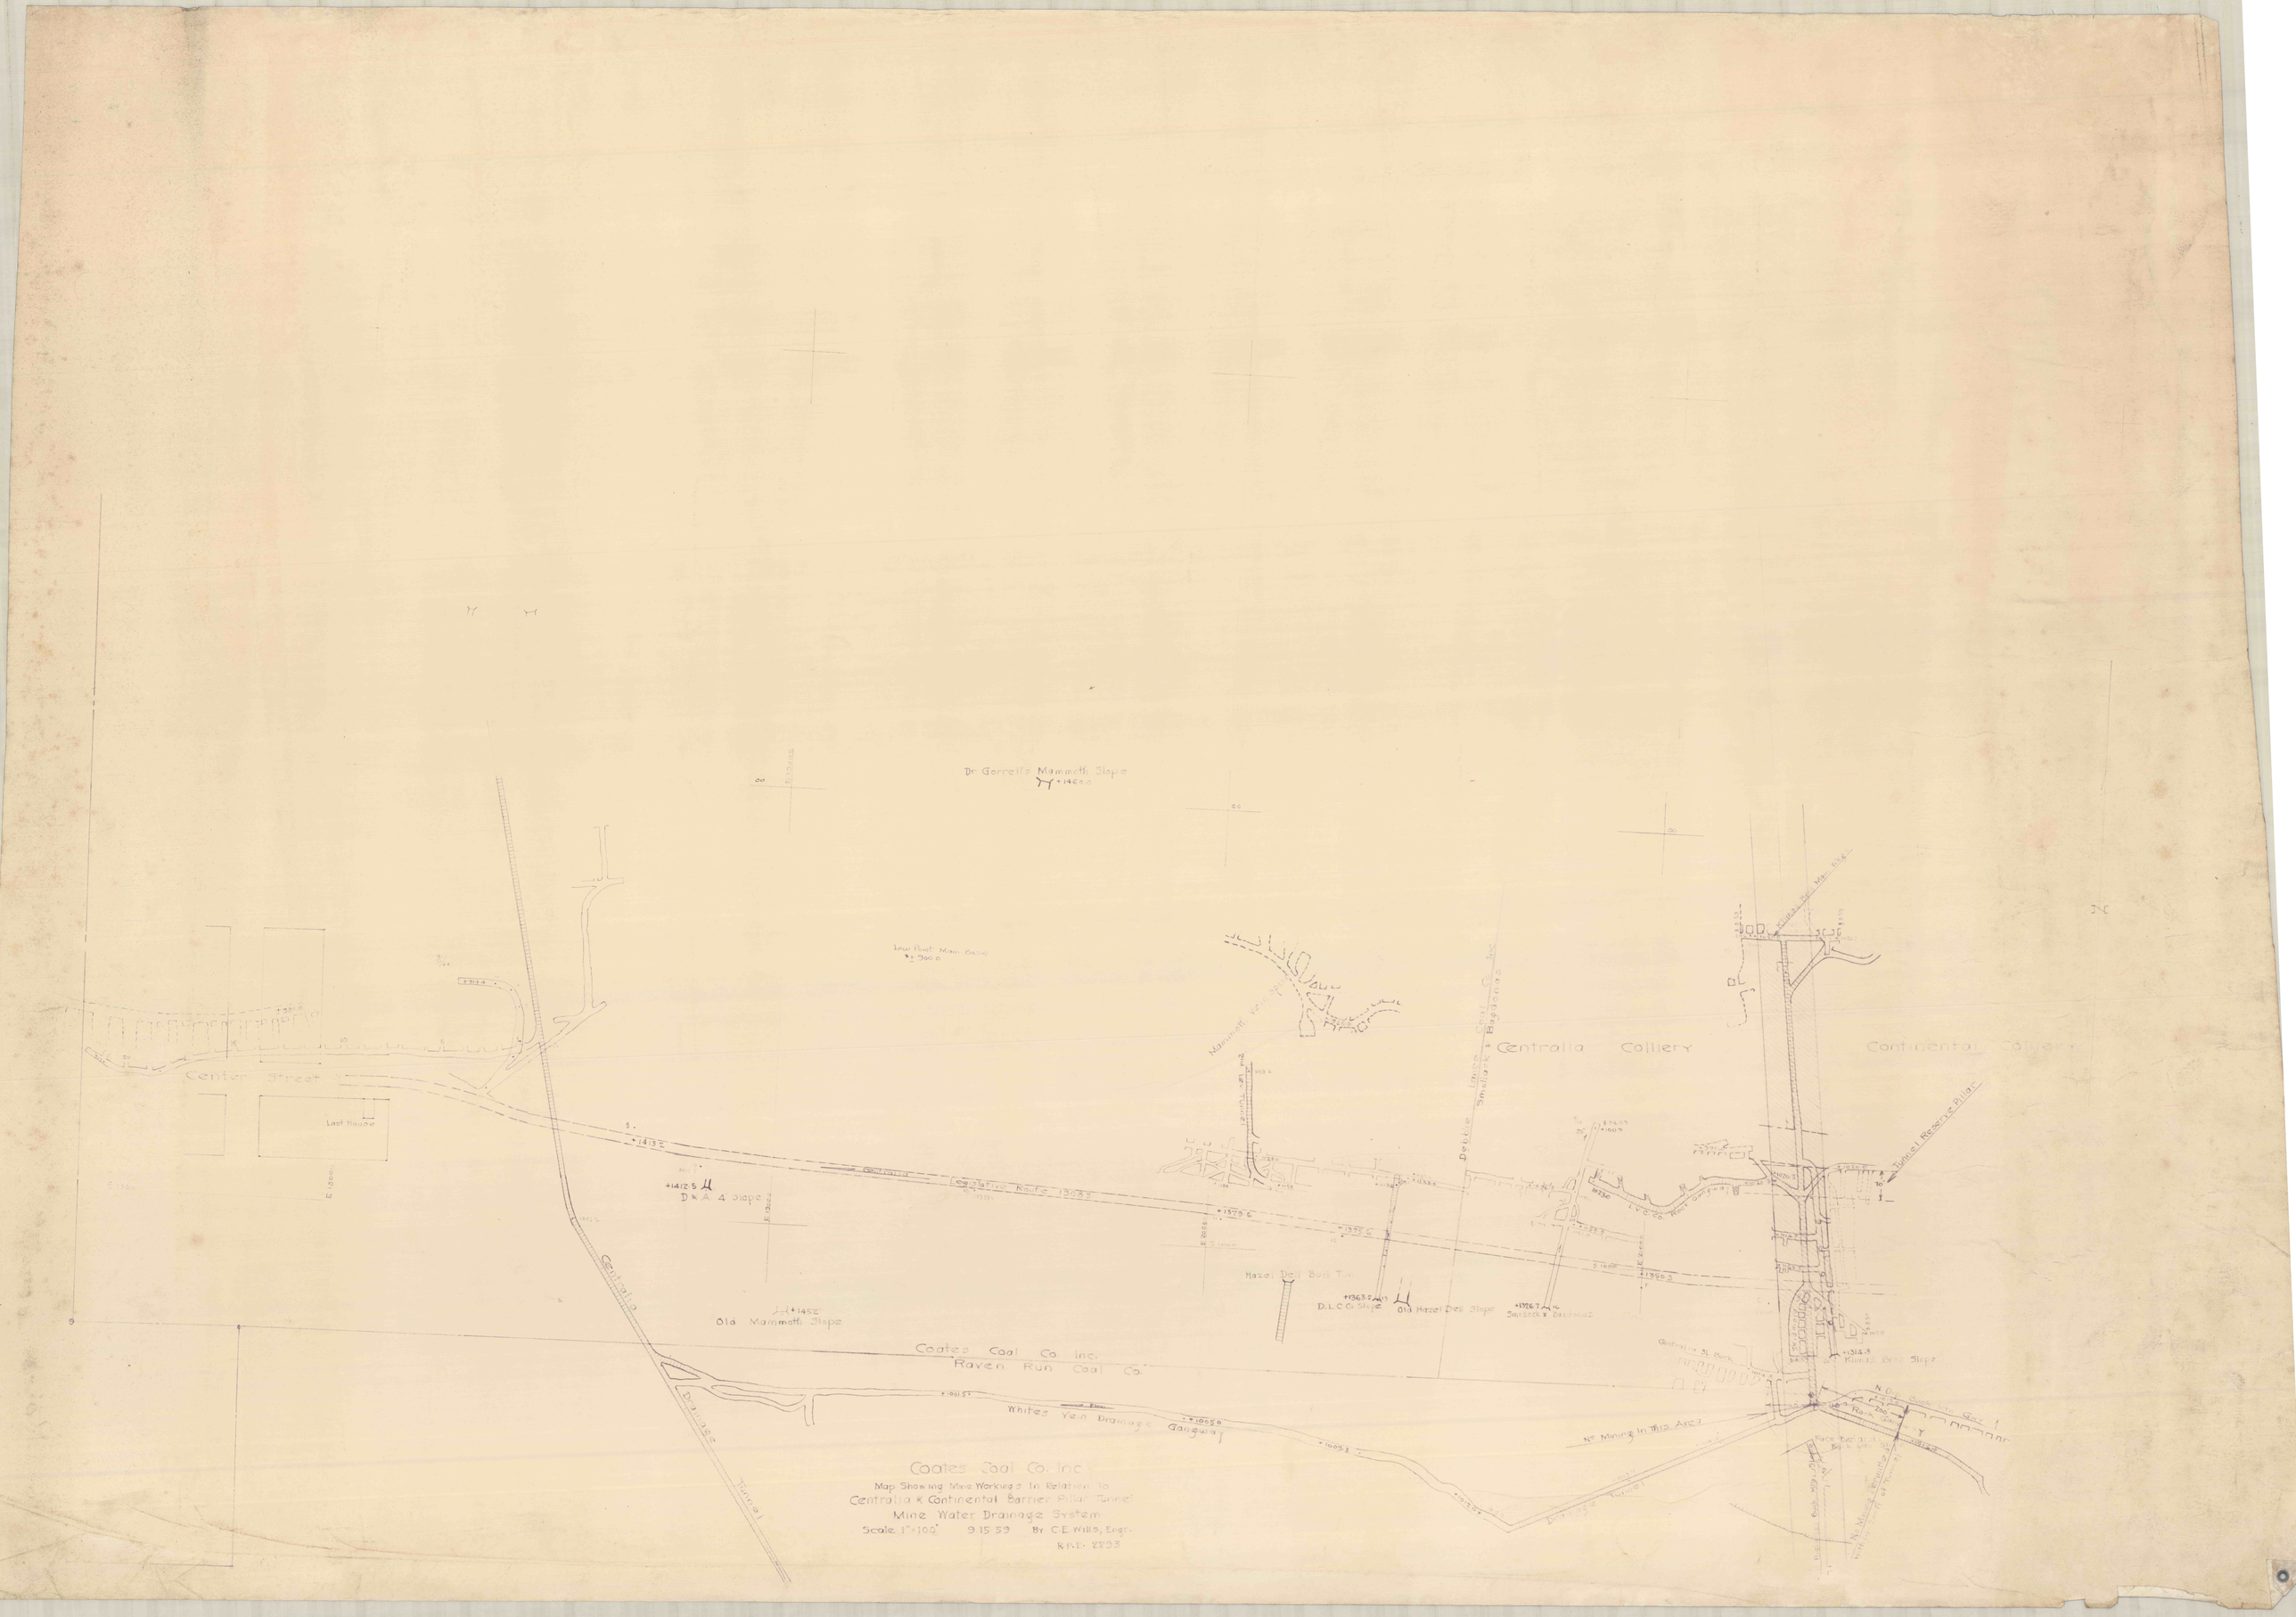
Dr Gorrell's Mammoth Slope
Center Street
Coal House
Low Point Mam. Basin
Mammoth Keep Out
Centralia Colliery
Continental Colliery
Deadline Lines Coal Co. Inc.
Smoldrk & Big Jane
Tunnel Reserve Pillar
Contour
Compensation Route 13035
D & A 4' Slope
Hazel Dell Bucket Tun.
D.L.C.C. Slope
Old Hazel Dell Slope
Smoldrk & Bigjane
Old Mammoth Slope
Coates Coal Co. Inc.
Raven Run Coal Co.
Whites Vein Drainage Gangway
No Mining In this Area
Drainage Tunnel
Kline's Bro. Slope
Coates Coal Co. Inc.
Map Showing Mine Workings In Relation to
Centralia & Continental Barrier Pillar Tunnel
Mine Water Drainage System
Scale 1" = 100' 9.15.59 By C.E. Wills, Engr.
R.B.D. 2293