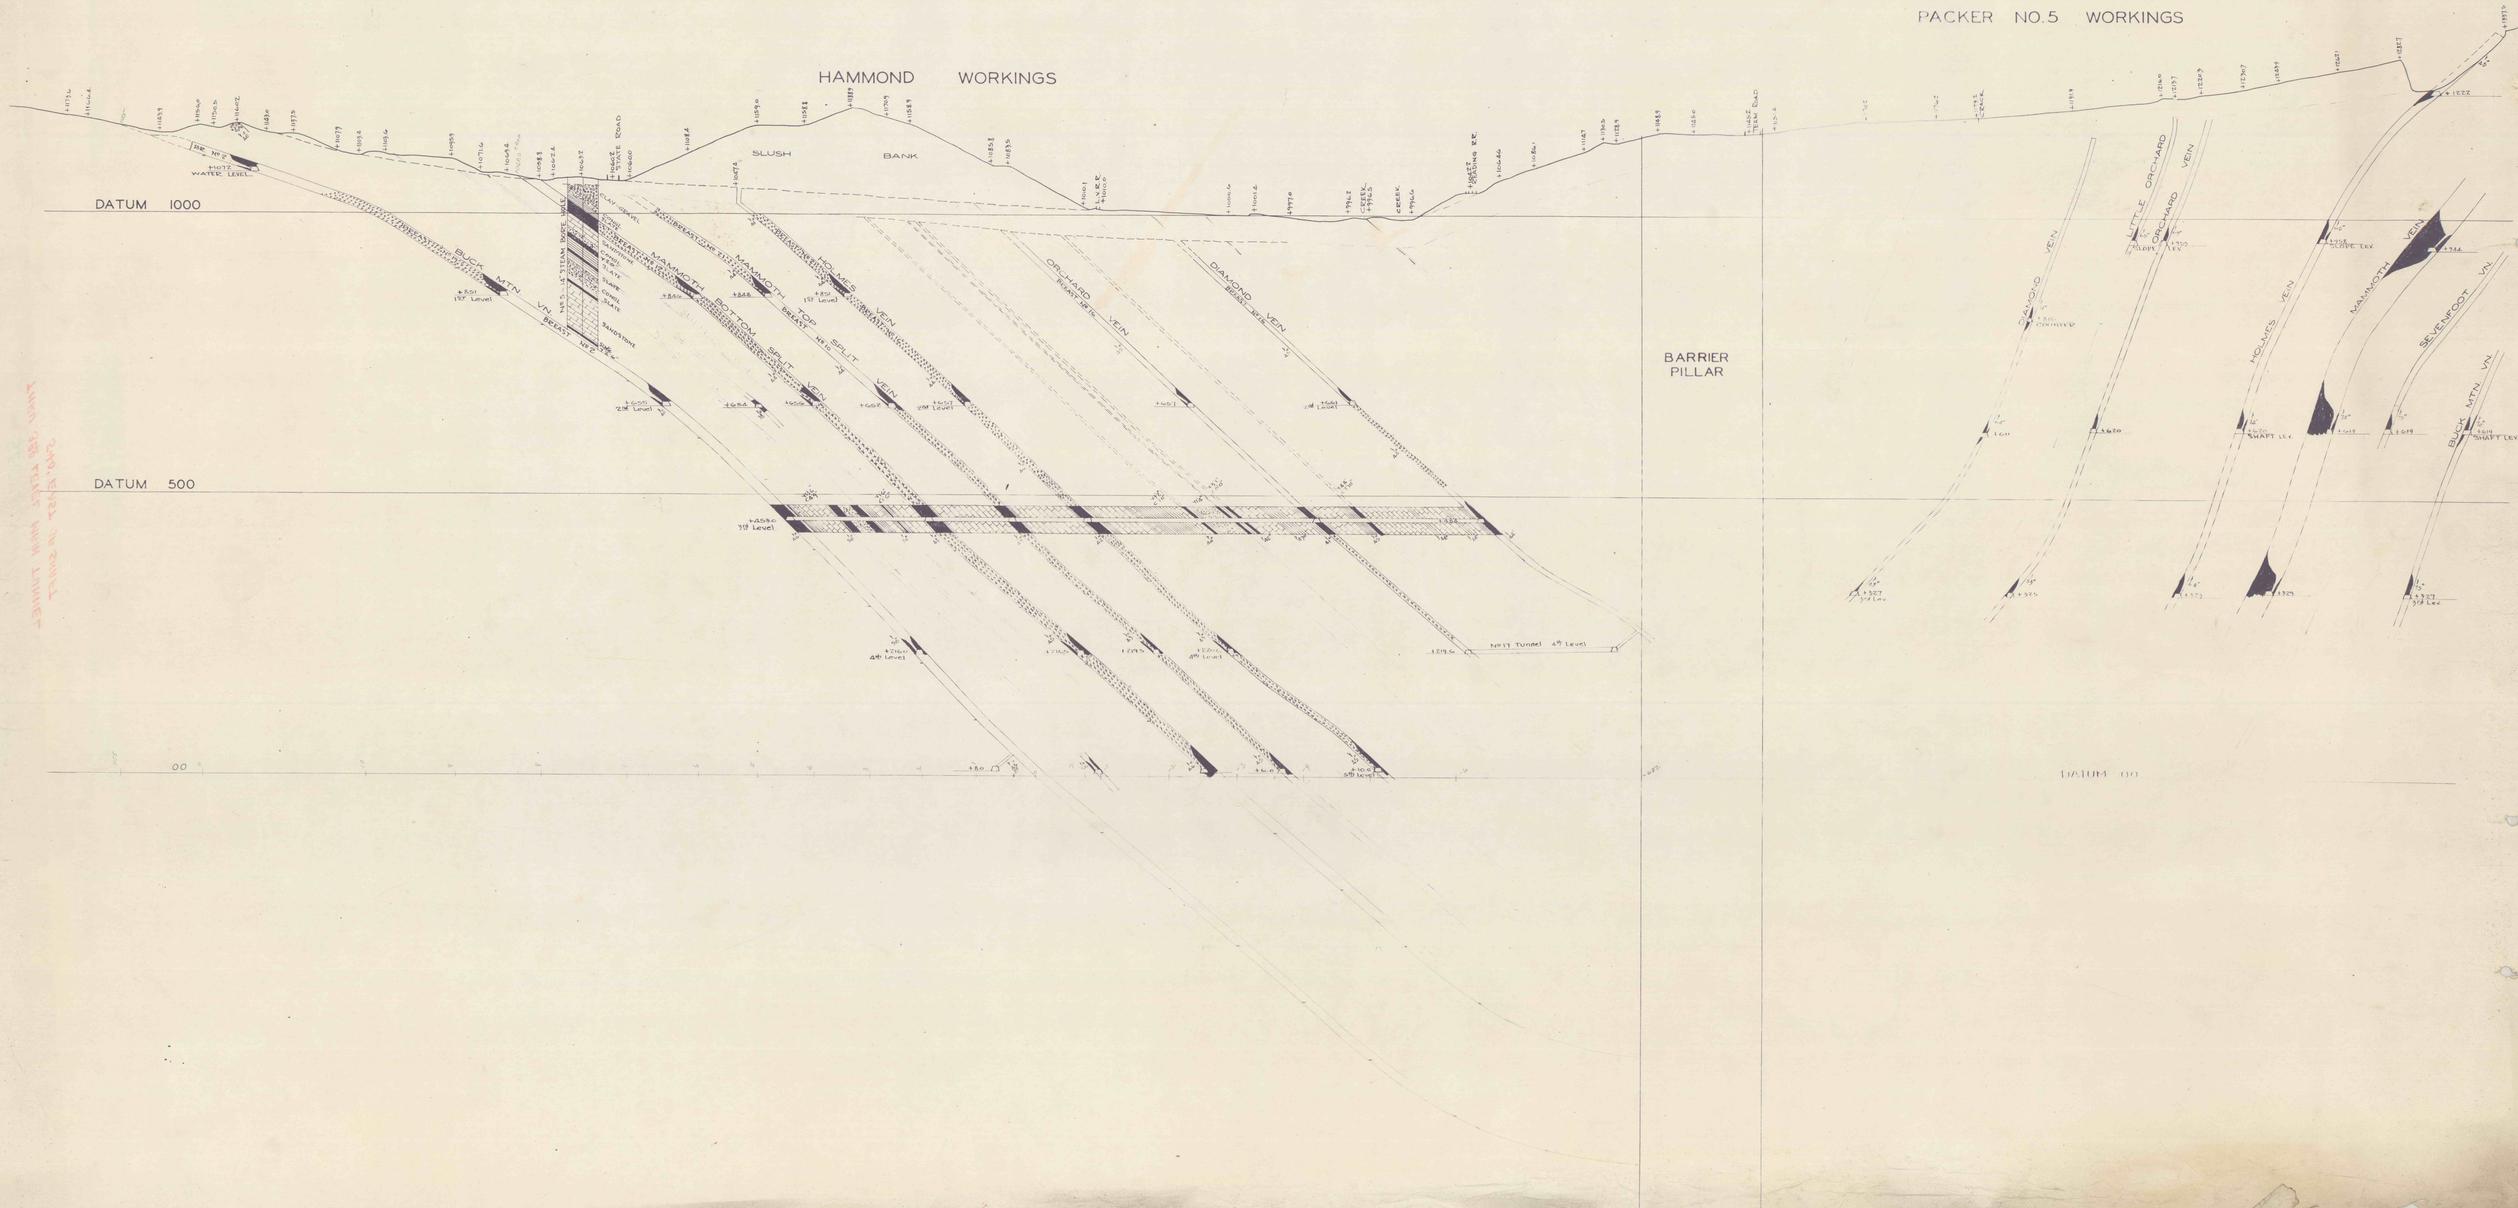SECTION NO. 81
THRU 3RD. LEVEL MAIN TUNNEL
540' EAST OF SHAFT