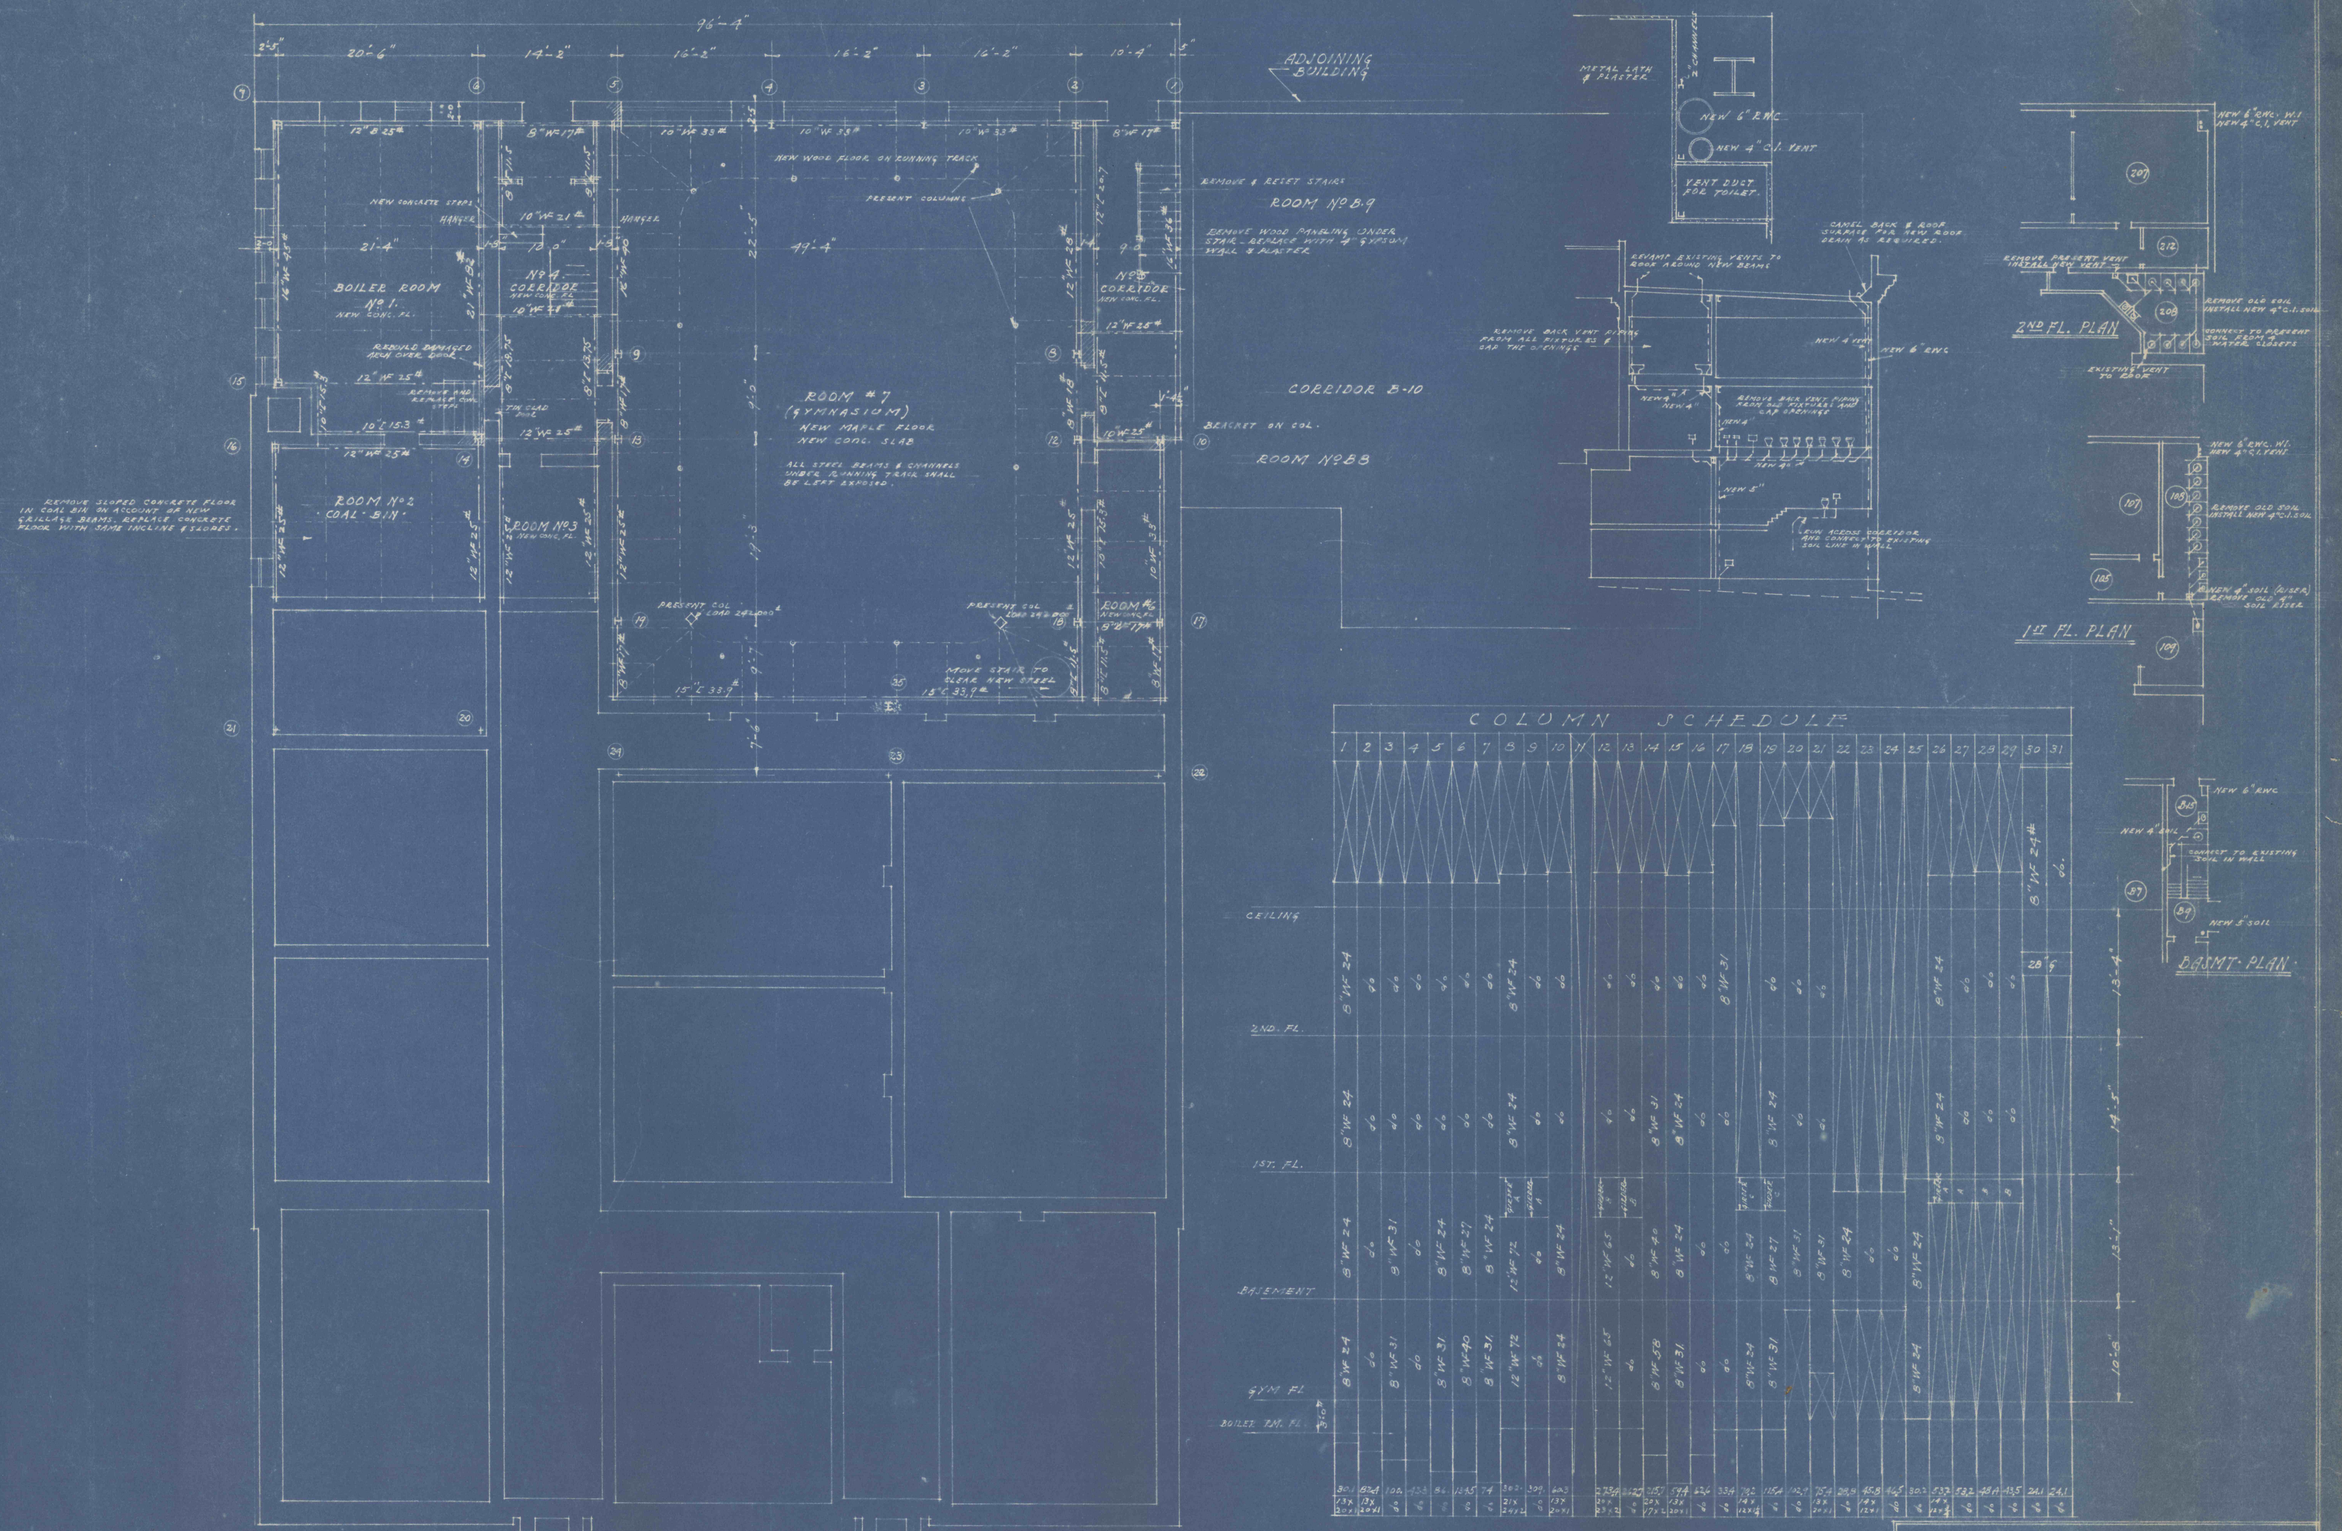

GYMNASIUM · FLOOR · PLAN

BASEMENT · STEEL · FRAMING

SCALE 1/8" = 1'-0"

GYMNASIUM · FLOOR · PLAN

SHEET No. 2

MCH. 1941

REINFORCING AND REPAIRS
HIGH-SCHOOL BUILDING FOR THE
SHENANDOAH SCHOOL DISTRICT
SHENANDOAH SCHUYLKILL Co. PA.

AUSTIN L. REILLY REGISTERED ARCHITECT
54-55 BENNETT BLDG. WILKES-BARRE, PA.