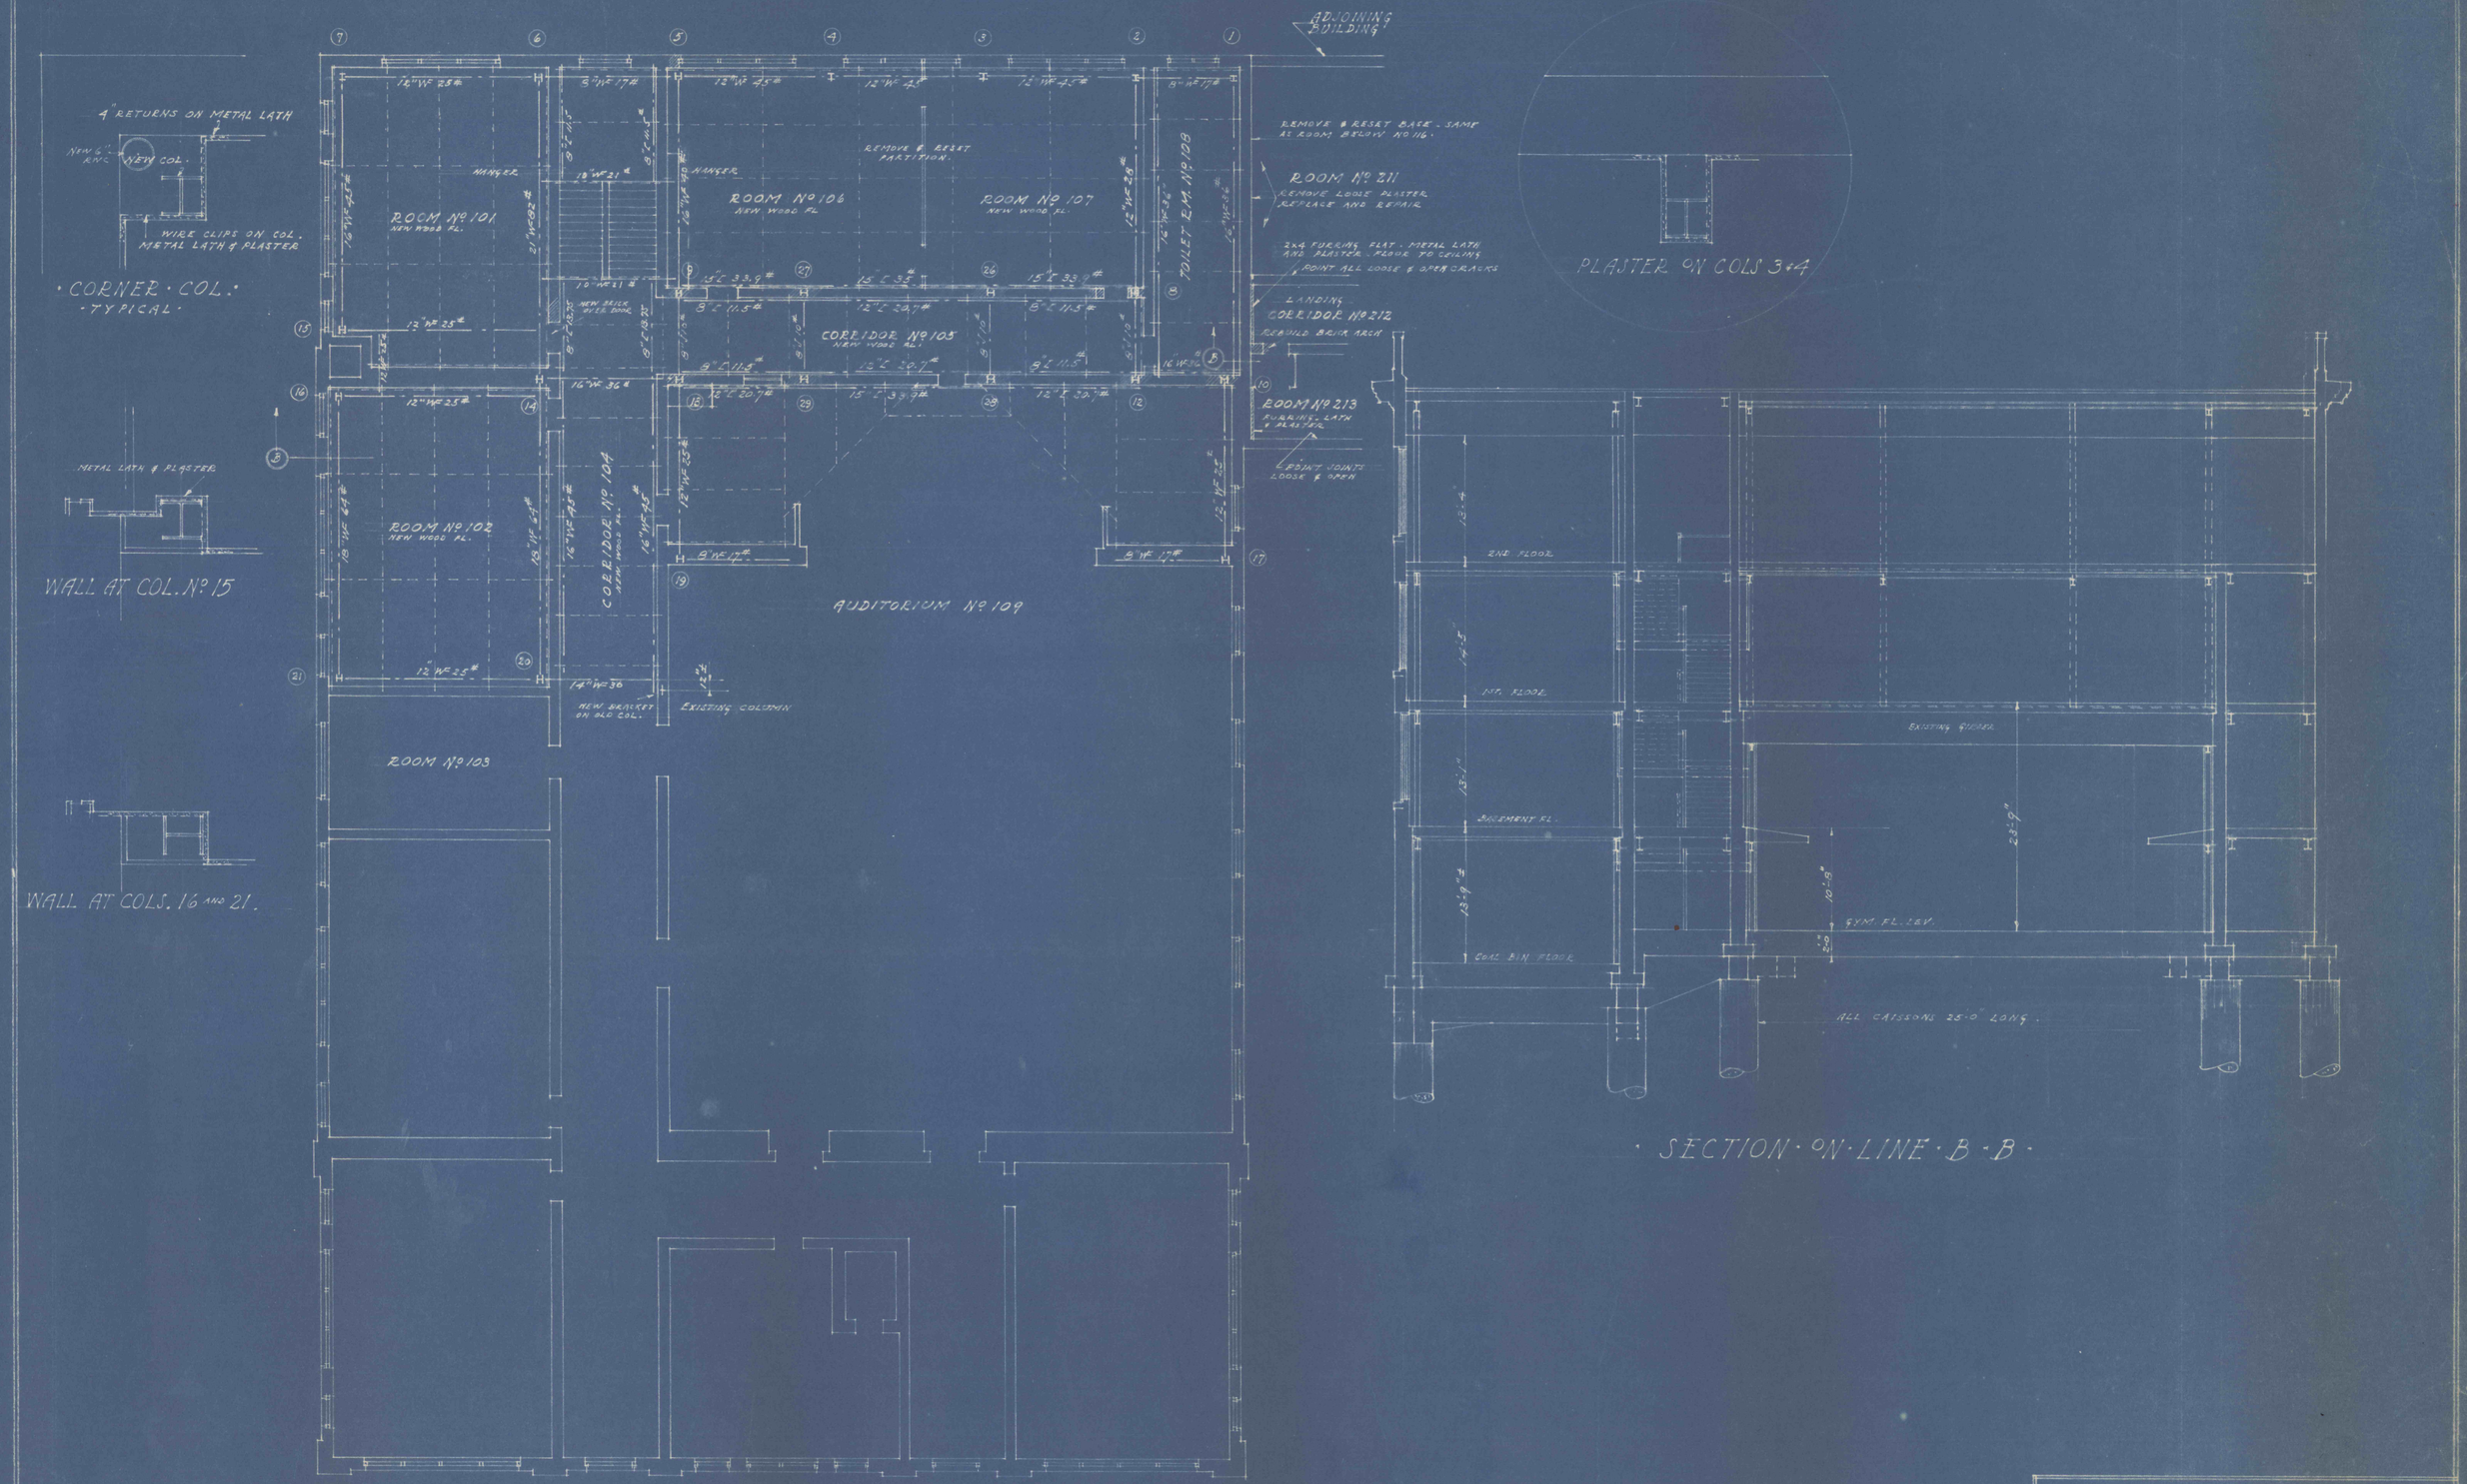
4" RETURNS ON METAL LATH
NEW COL.
WIRE CLIPS ON COL. METAL LATH & PLASTER
·CORNER·COL.·
·TYPICAL·
METAL LATH & PLASTER
WALL AT COL. No. 15
WALL AT COLS. 16 AND 21.
ADJOINING BUILDING
ROOM No. 101
NEW WOOD FL.
HANGER
ROOM No. 106
NEW WOOD FL.
REMOVE & RESET PARTITION.
ROOM No. 107
NEW WOOD FL.
TOILET RM. No. 108
NEW BRICK OVER DOOR
CORRIDOR No. 105
NEW WOOD FL.
ROOM No. 102
NEW WOOD FL.
CORRIDOR No. 104
NEW WOOD FL.
AUDITORIUM No. 109
NEW BRACKET ON OLD COL.
EXISTING COLUMN
ROOM No. 103
REMOVE & RESET BASE - SAME AS ROOM BELOW No. 116.
ROOM No. 211
REMOVE LOOSE PLASTER REPLASTER AND REPAIR
2x4 FURRING FLAT - METAL LATH AND PLASTER - FLOOR TO CEILING
POINT ALL LOOSE & OPEN CRACKS
LANDING
CORRIDOR No. 212
REBUILD BRICK ARCH
ROOM No. 213
RUBBING LATH & PLASTER
POINT JOINTS LOOSE & OPEN
PLASTER ON COLS 3 & 4
2ND FLOOR
1ST. FLOOR
EXISTING GIRDER
BASEMENT FL.
GYM. FL. LEV.
COAL BIN FLOOR
ALL CAISSONS 25'-0" LONG.
·SECTION·ON·LINE·B·B·
·FIRST·FLOOR·PLAN·
·SECOND·FLOOR·STEEL·FRAMING·
SCALE 1/8" = 1'-0"
·FIRST·FLOOR·PLAN·
SHEET No. 4.
MCH. 1941
REINFORCING AND REPAIRS HIGH-SCHOOL BUILDING FOR THE SHENANDOAH SCHOOL DISTRICT SHENANDOAH, SCHUYLKILL Co. PA.
AUSTIN L. REILLY. REGISTERED ARCHITECT
54-55 BENNETT BLDG. WILKES-BARRE. PA.