


DETAILS FOR REPAIRS

TO
OWE CREEK RESERVOIR


TAMAQUA PA.

Scale 1"=10'

Section through fine wall looking South

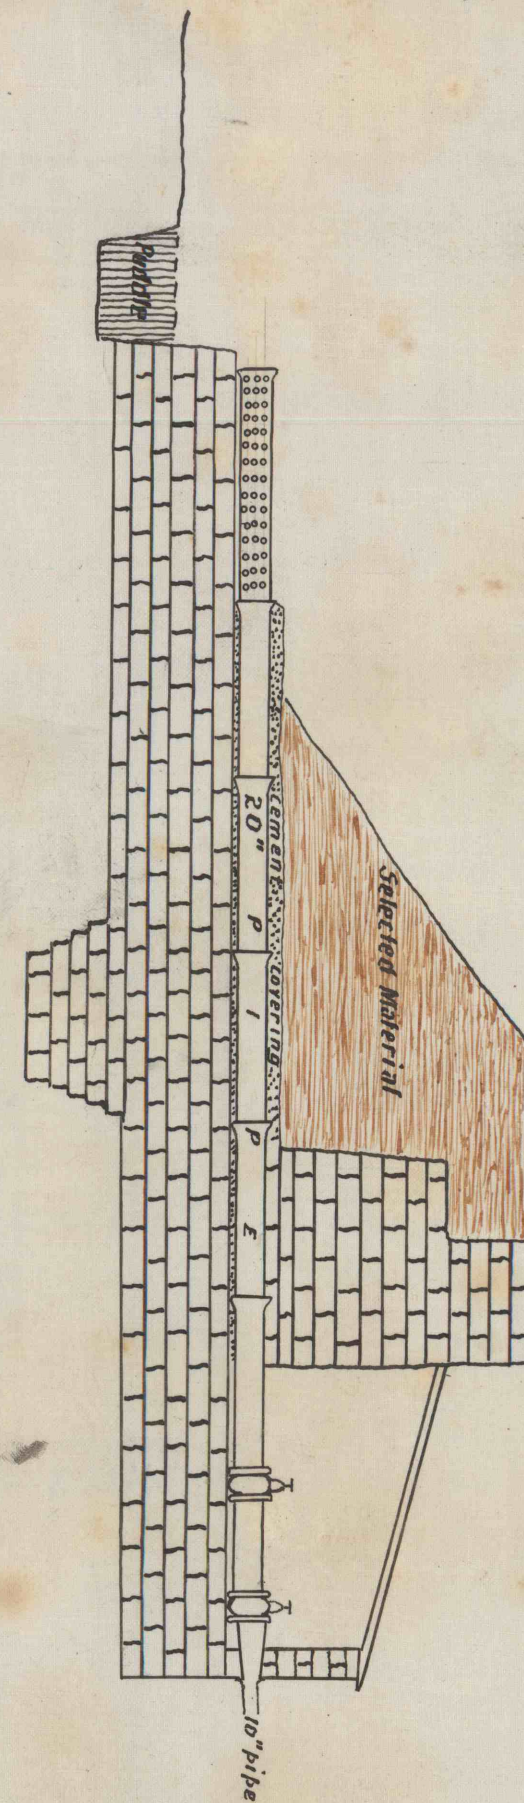


Plan of Pipe Wall

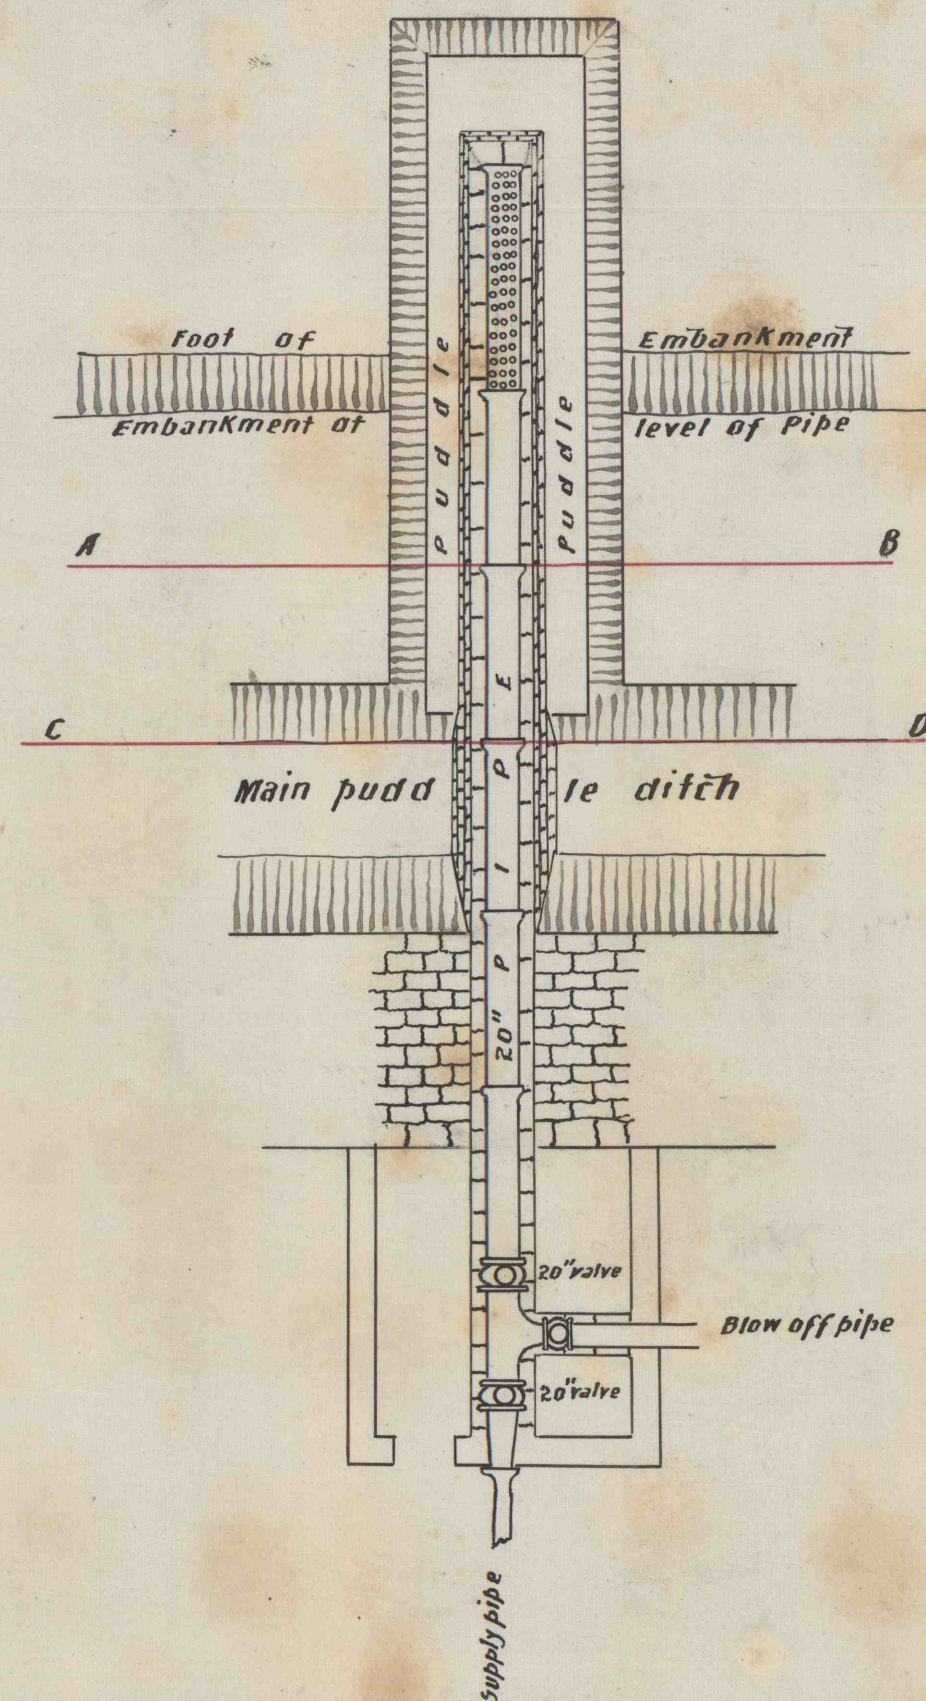

Section through line A-B looking East



Section through line C-D looking East

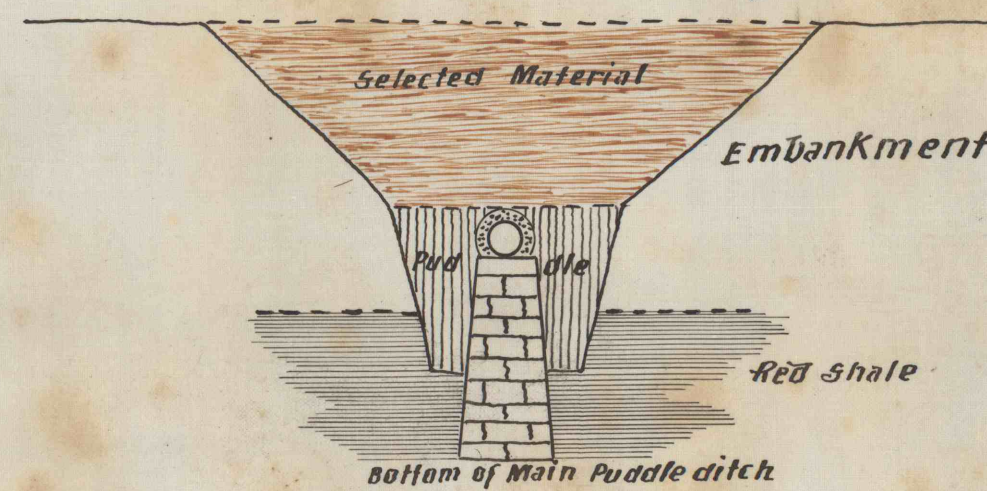


SECTIONS OF WASTE WAY

Section through West or Outside curb of Waste Way Looking East



Section through South Wall of Waste Way looking South

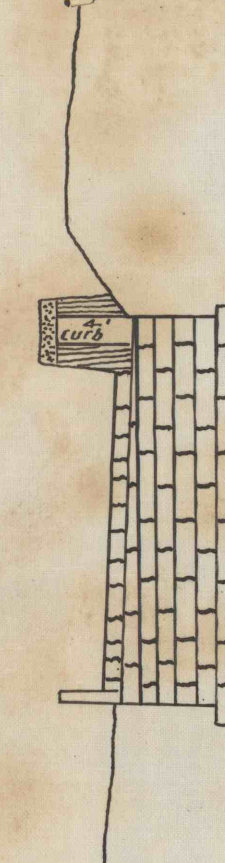

PLAN & SECTIONS OF PIPE WALL

Heber S. Thompson
James Archbold, Jr. ENGINEERS

Pottsville Aug. 31. 1900