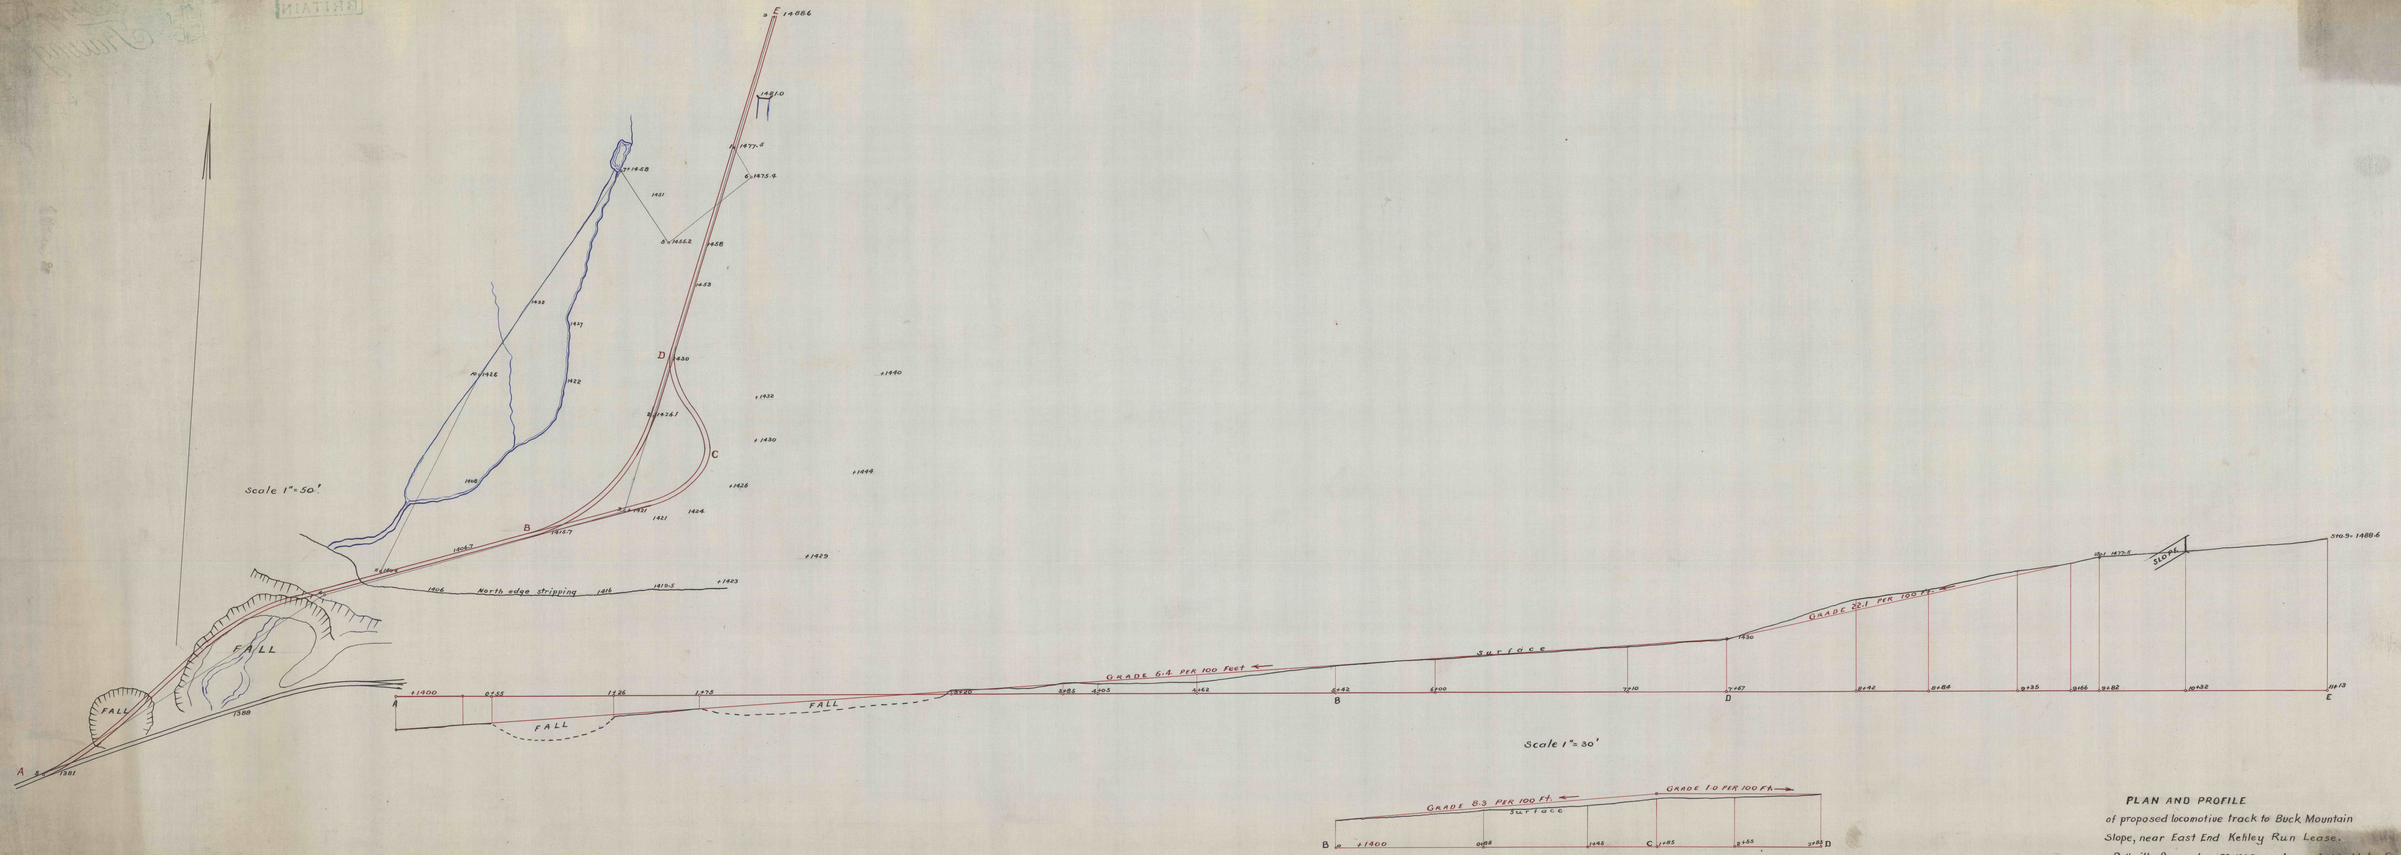

PLAN AND PROFILE

of proposed locomotive track to Buck Mountain Slope, near East End Kehley Run Lease.

Pottsville, Pa. — June 22-1908 — James Archbald, Jr. Eng.

1466 Box 31.