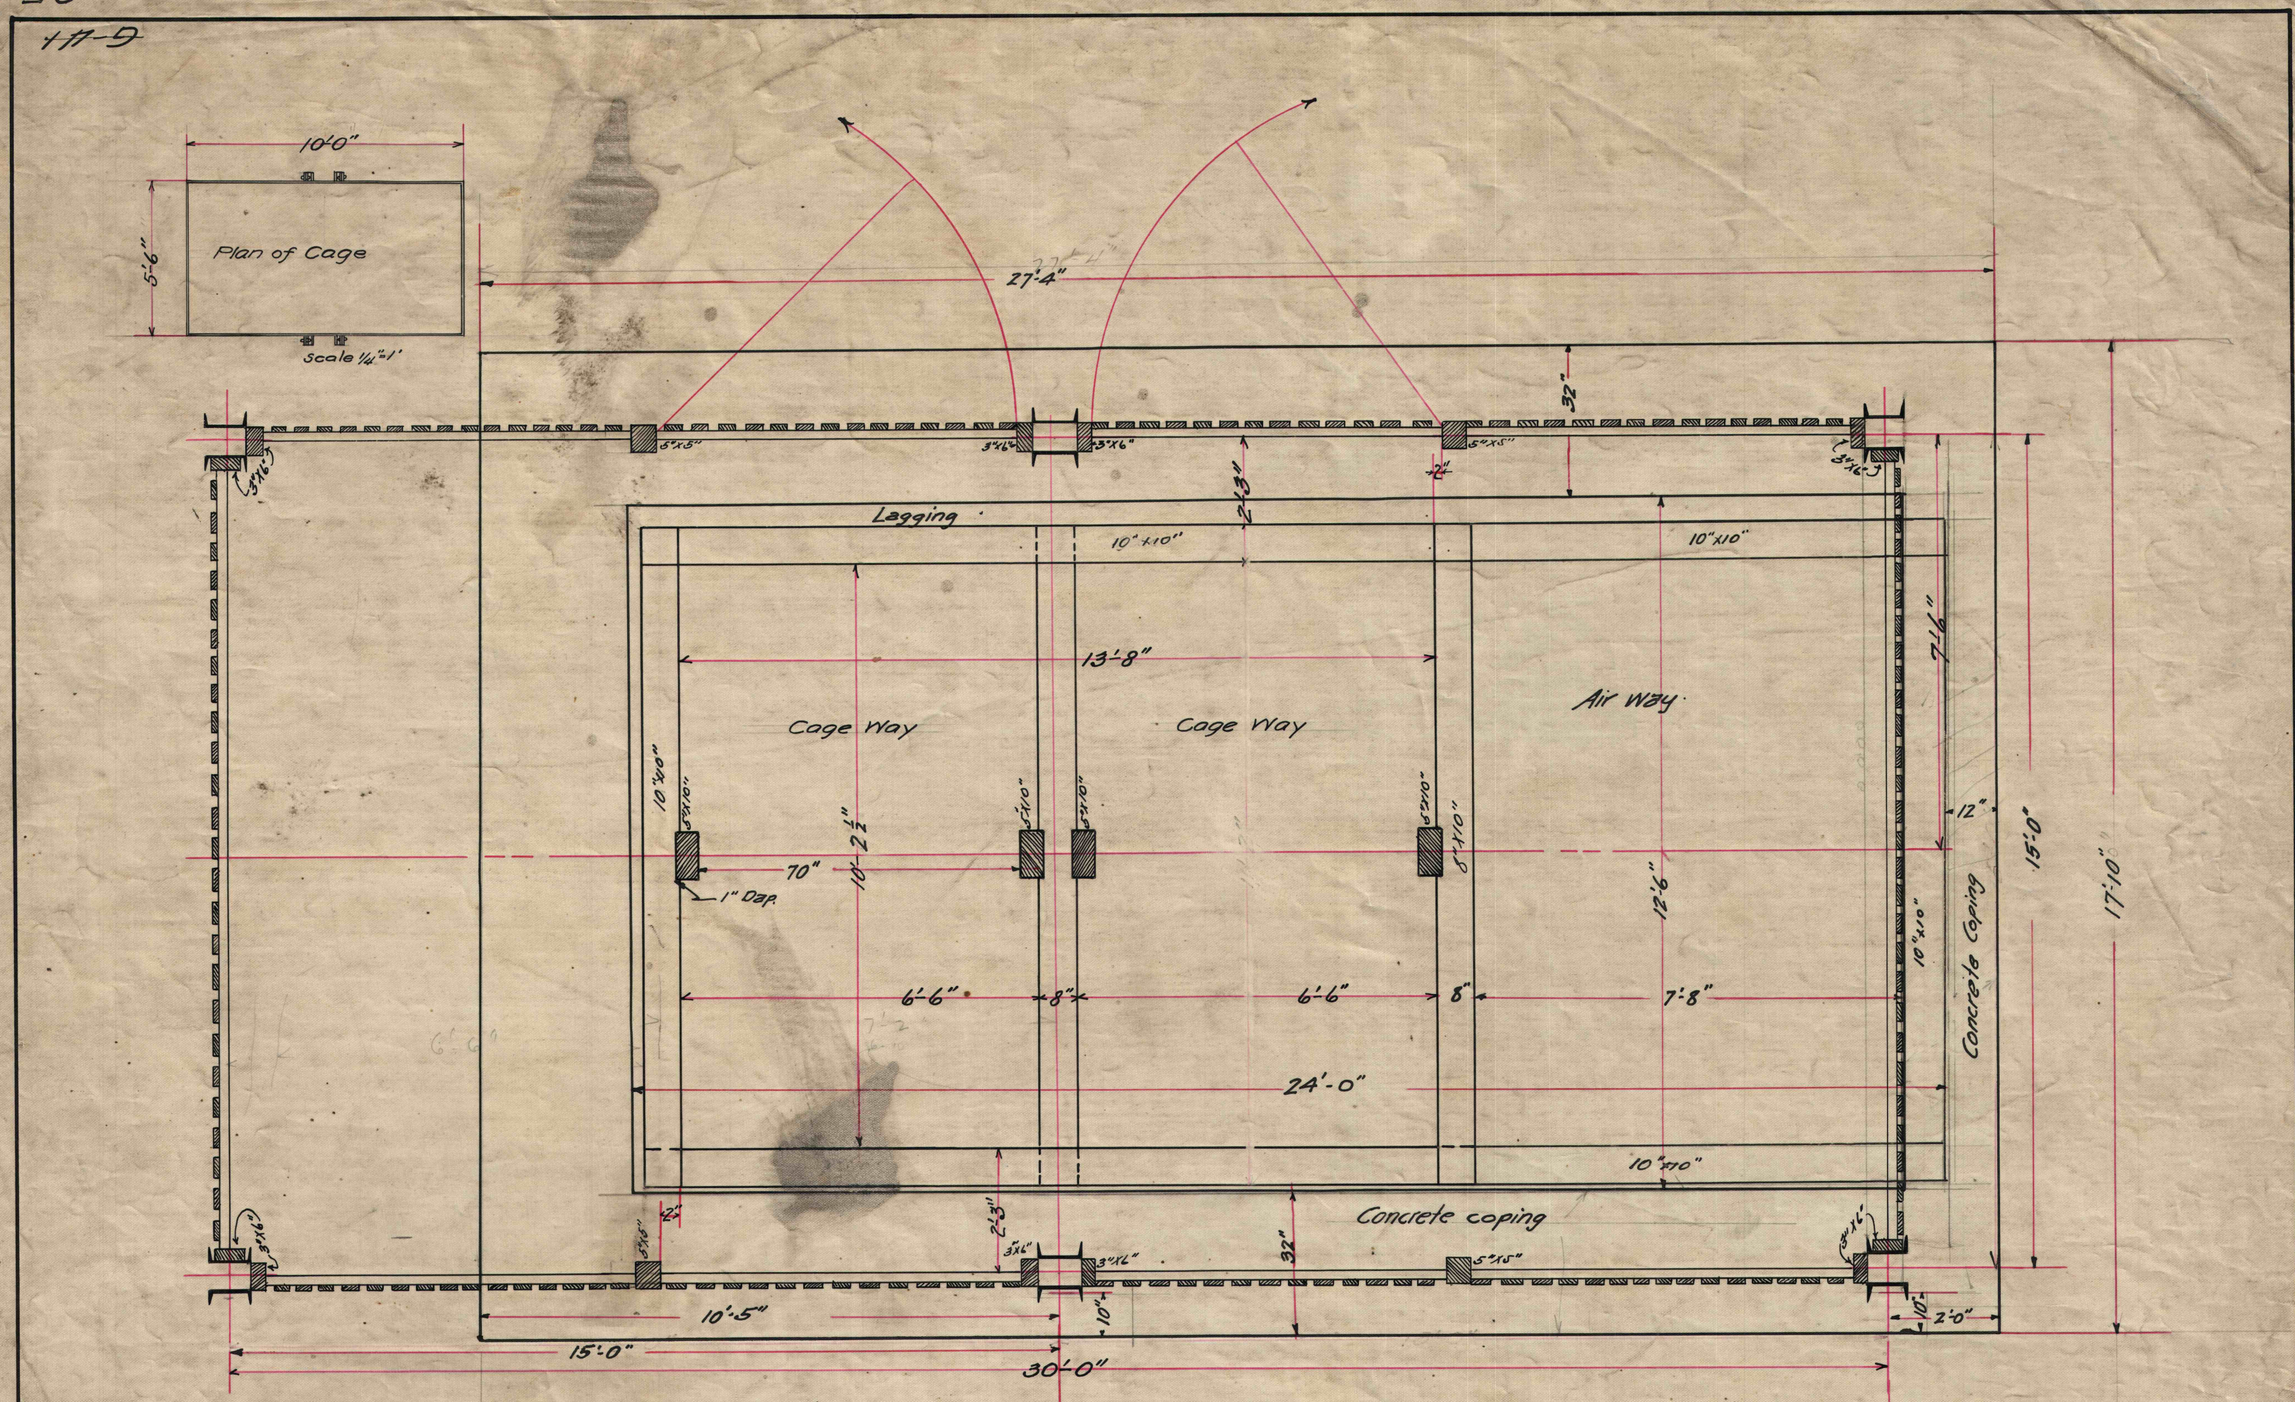

ELLSWORTH COLLIERIES Co

Plan of Ground Landing of SHAFTS at 1, 2, 3 and 4 Mines

Jan, 26, 1912 Scale 1/2"=1'

Revised June, 25, 25

DWG. 19-7