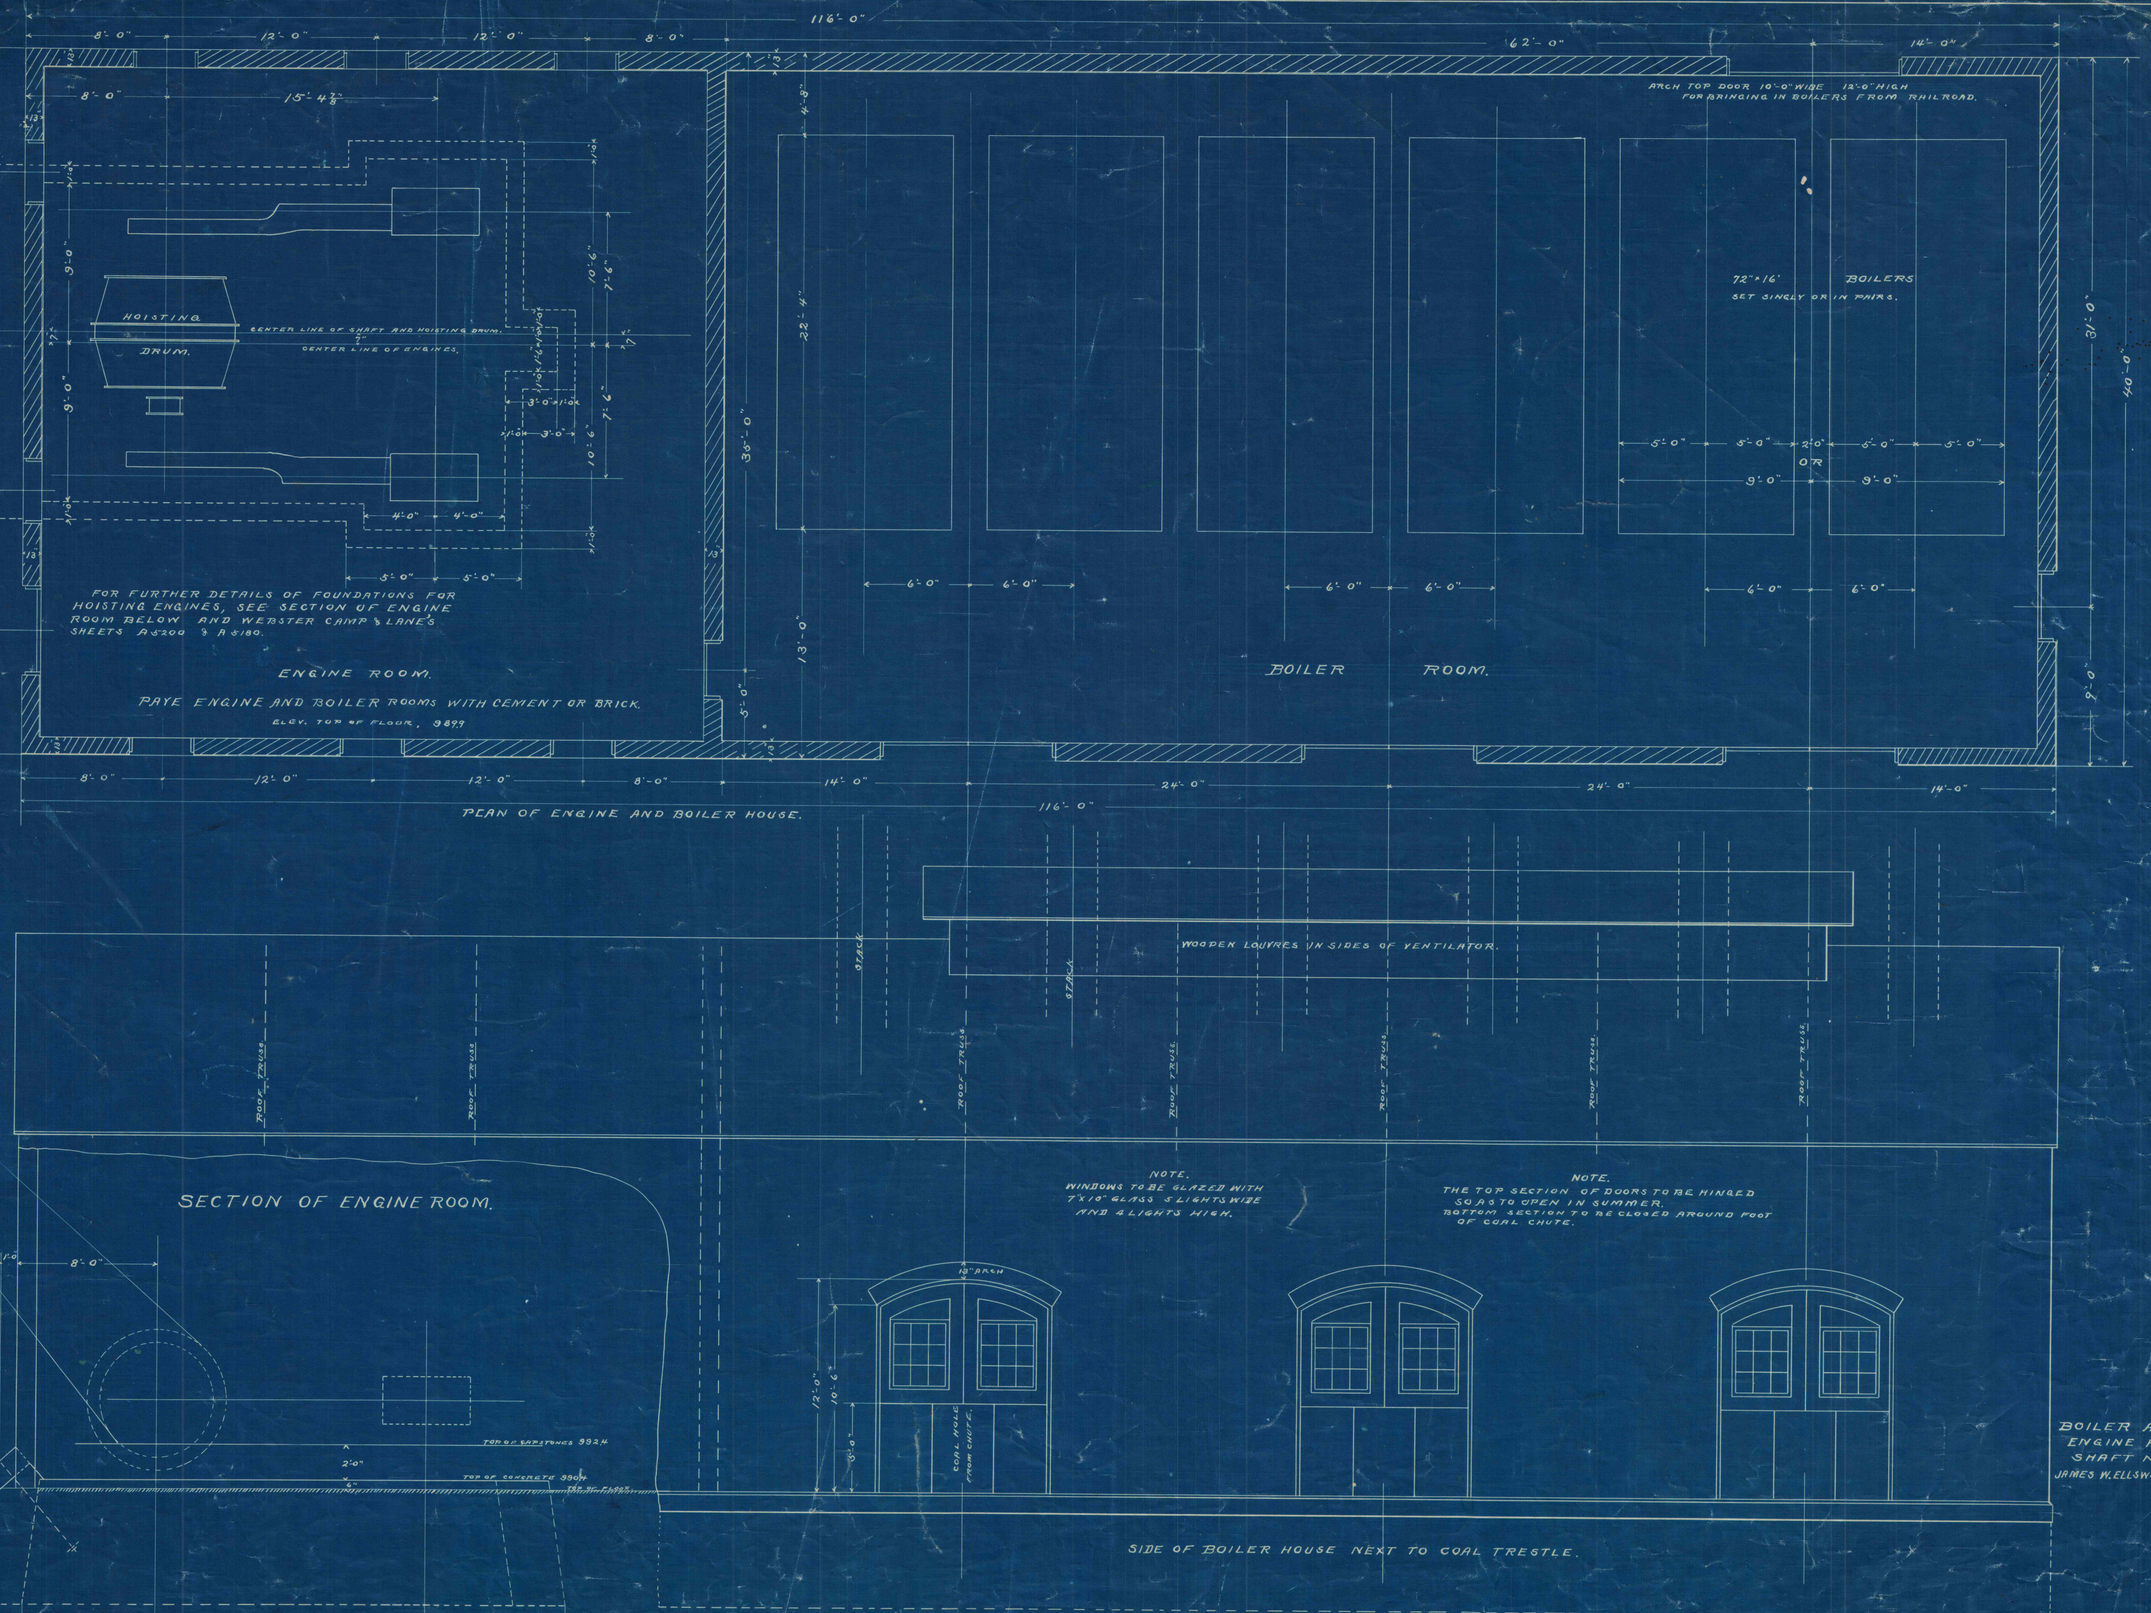

BOILER AND ENGINE HOUSE.
SHAFT NO. 2.
JAMES W. ELLSWORTH, & CO.

HARRY J. LEWIS, CIVIL ENGINEER, TIMES BUILDING, PITTSBURG, PA. 3/27/09

16