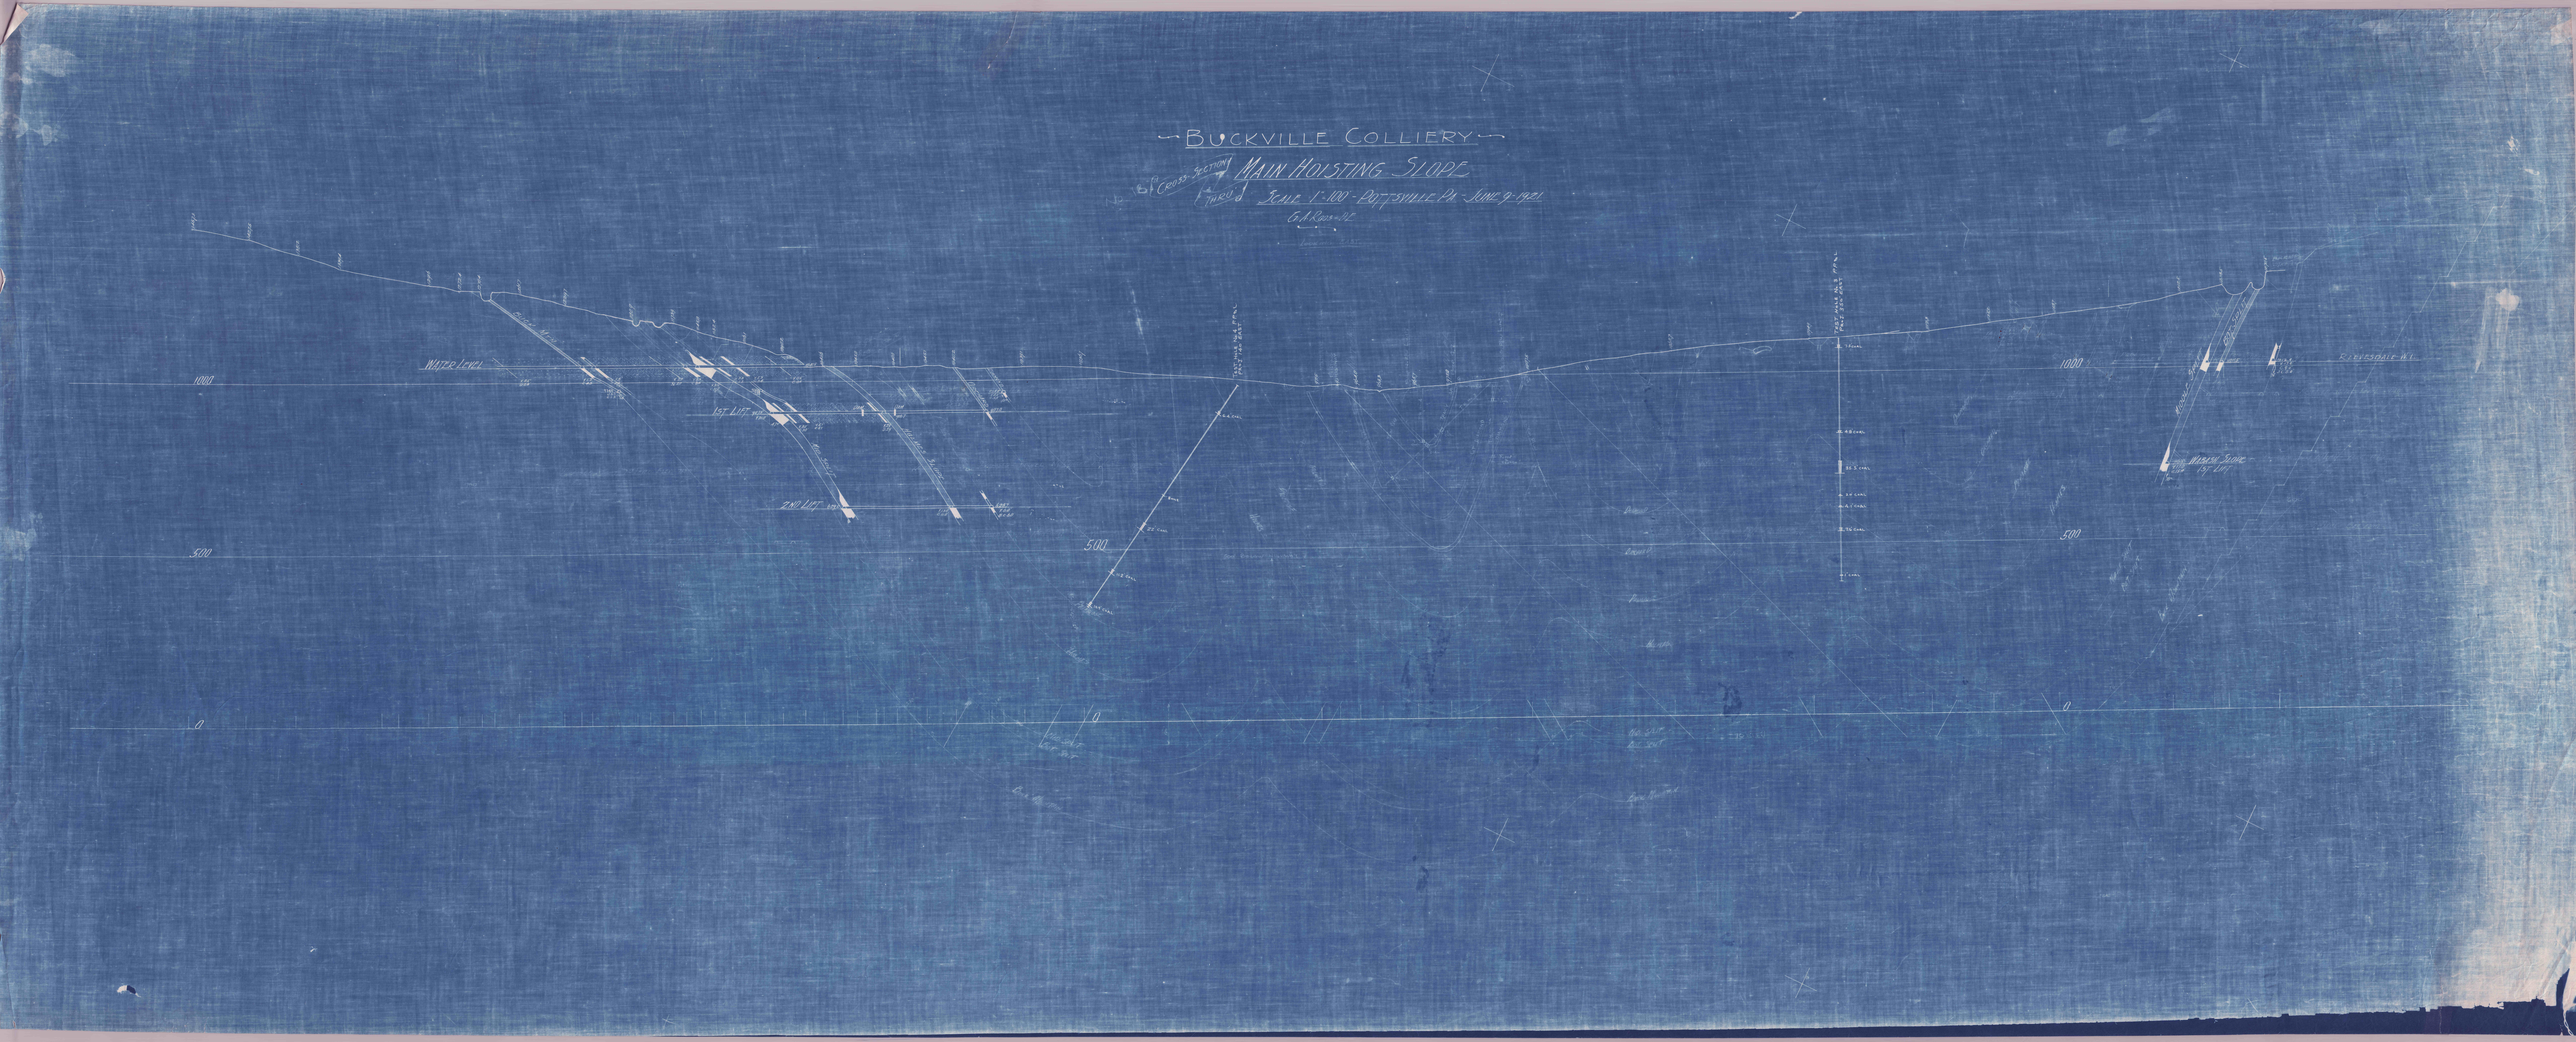
BUCKVILLE COLLIERY
MAIN HOISTING SLOPE
CROSS-SECTION
THRU
SCALE 1"=100' - POTTSVILLE PA. - JUNE 9-1921
G.A. ROSS-H.E.
WATER LEVEL
1ST LIFT
2ND LIFT
1000
500
0
WABASH SLOPE
1ST LIFT
RIEVESDALE W.L.