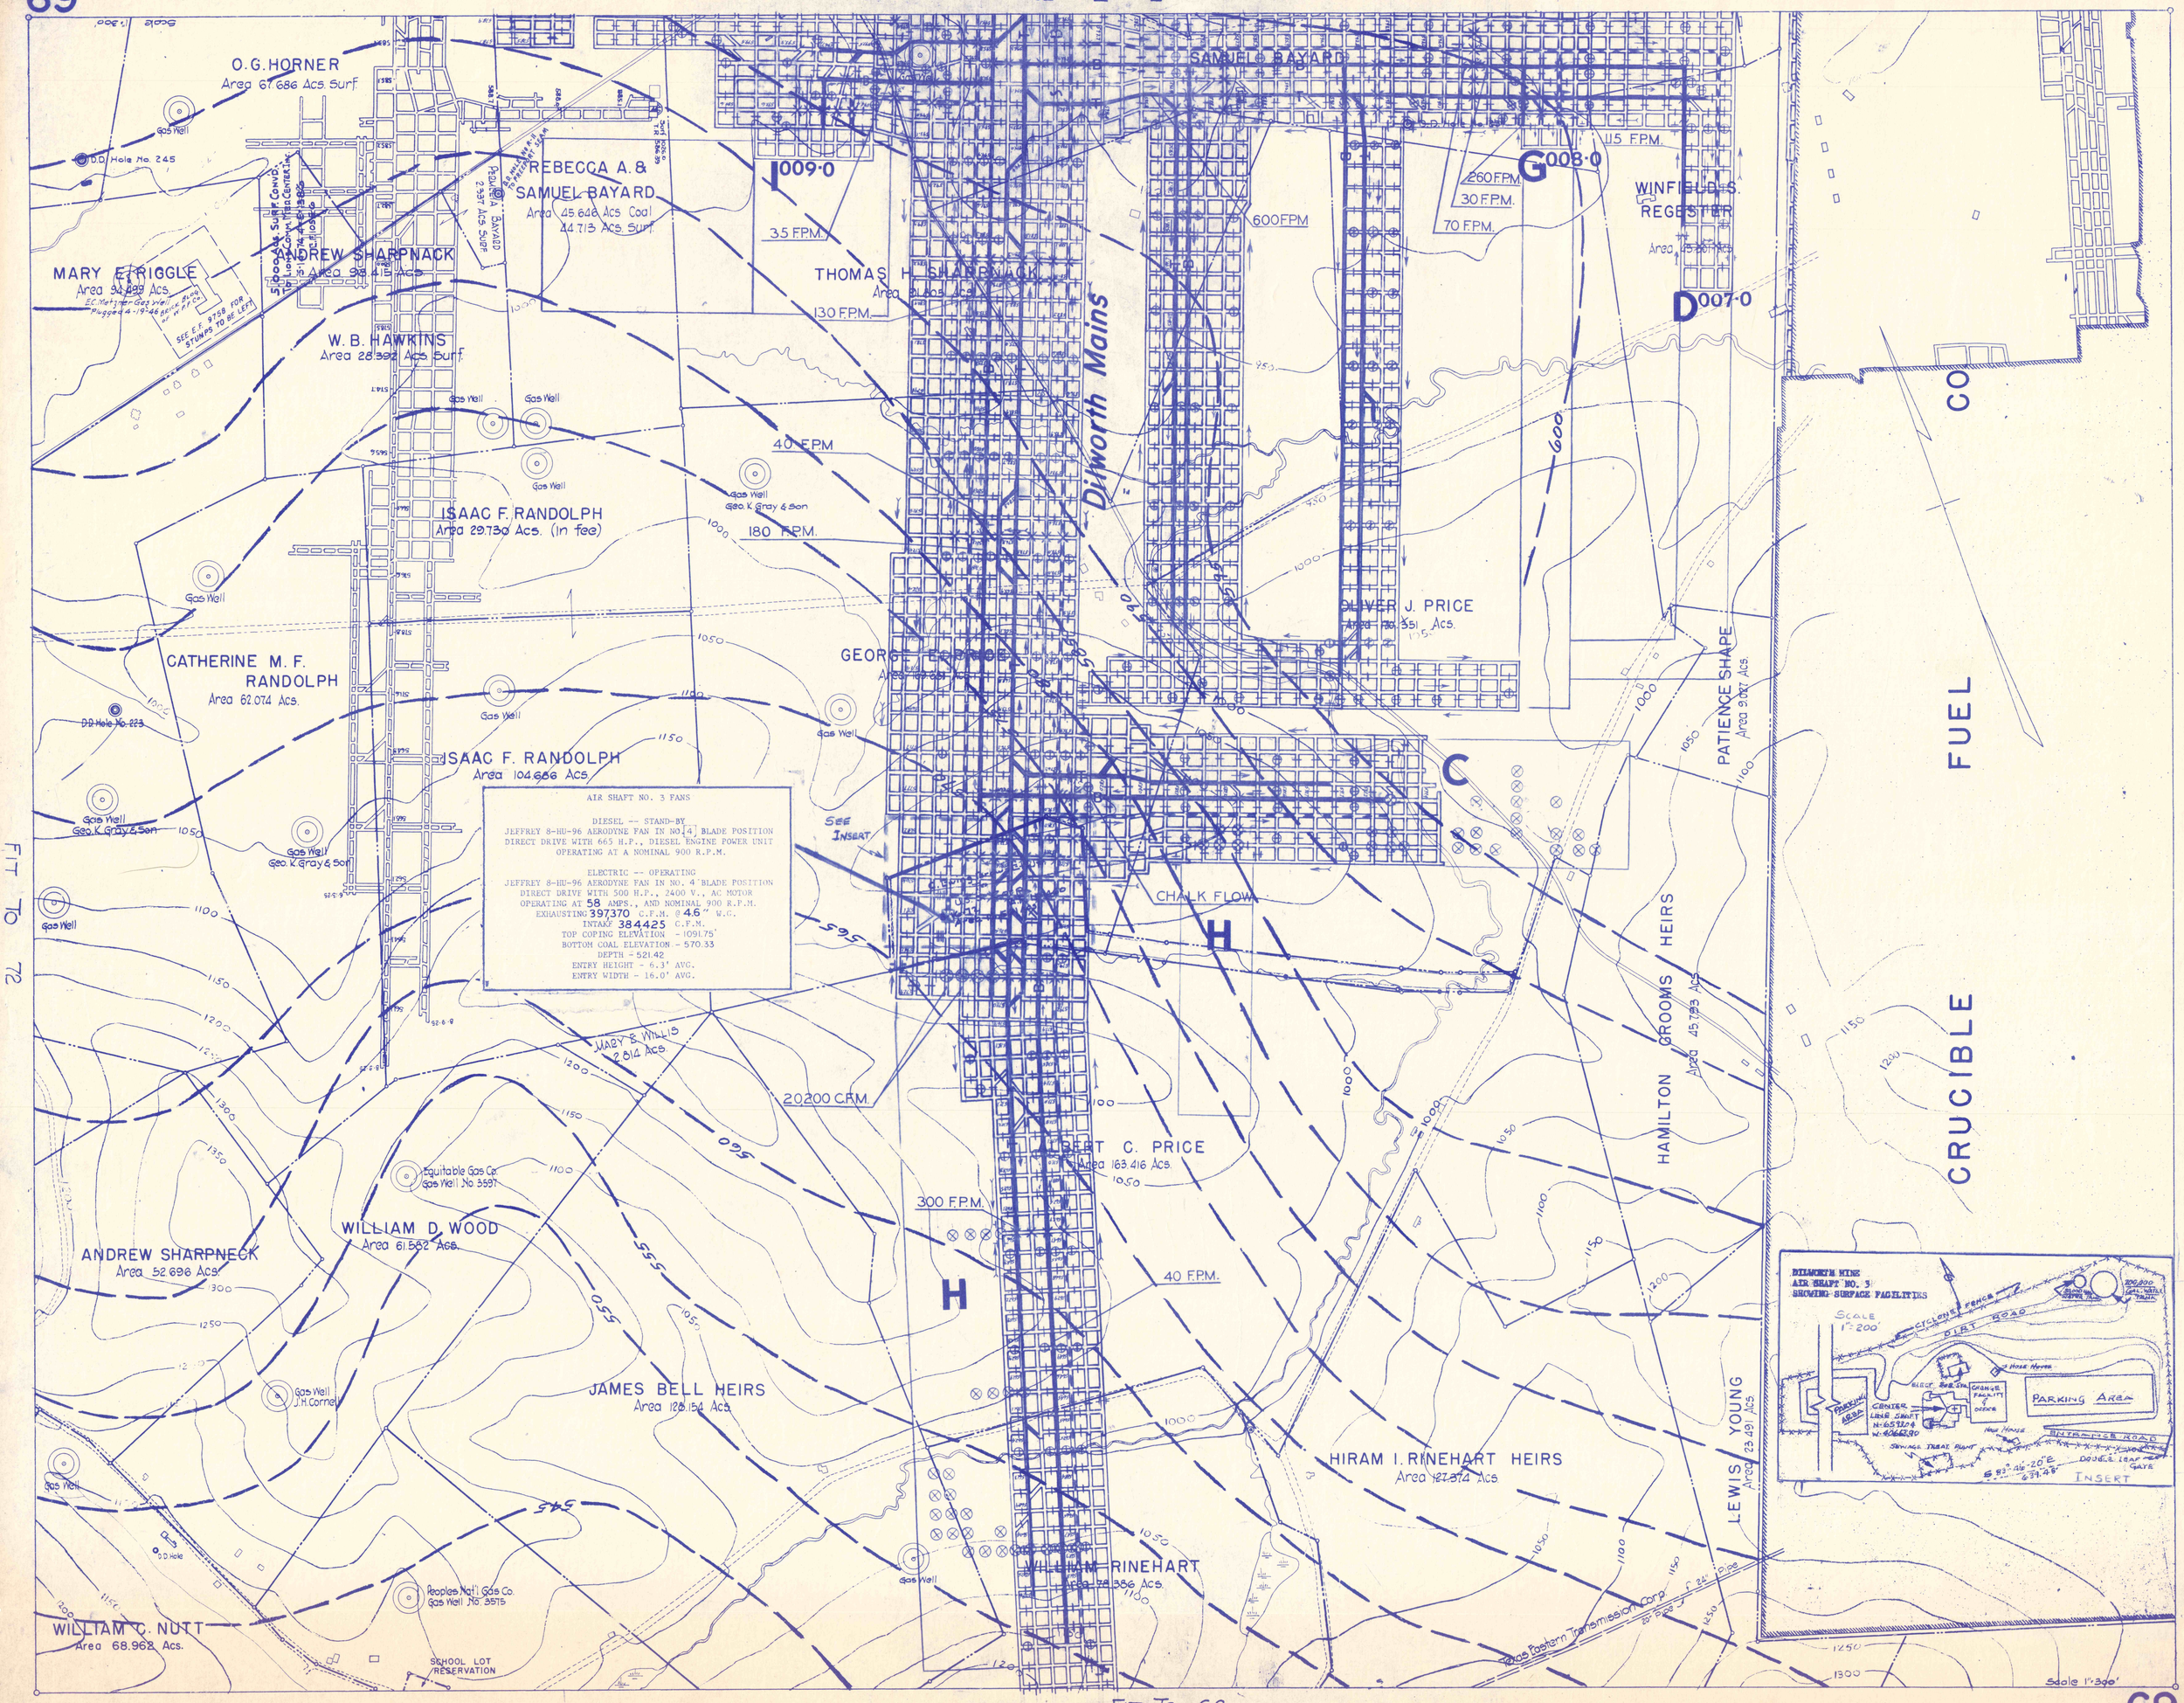
FIT TO 70
O.G. HORNER
Area 67.686 Acs. Surf.
D.D. Hole No. 245
MARY E. RIGGLE
Area 94.889 Acs.
ANDREW SHARPNACK
Area 98.416 Acs.
REBECCA A. & SAMUEL BAYARD
Area 45.646 Acs. Coal
44.713 Acs. Surf.
W. B. HAWKINS
Area 28.392 Acs. Surf.
ISAAC F. RANDOLPH
Area 29.730 Acs. (In fee)
CATHERINE M. F. RANDOLPH
Area 62.074 Acs.
D.D. Hole No. 223
ISAAC F. RANDOLPH
Area 104.666 Acs.
THOMAS H. SHARPNACK
Area 91 Acs. Acs.
SAMUEL BAYARD
WINFIELD S. REGESTER
Area 75.501 Acs.
OLIVER J. PRICE
Area 78.351 Acs.
GEORGE E. PRICE
Area 70.025 Acs.
PATIENCE SHAPE
Area 9.027 Acs.
FUEL
CO
CRUCIBLE
HAMILTON CROOMS HEIRS
Area 45.793 Acs.
LEWIS YOUNG
Area 23.491 Acs.
HIRAM I. RINEHART HEIRS
Area 127.374 Acs.
WILLIAM RINEHART
Area 76.386 Acs.
JAMES BELL HEIRS
Area 128.154 Acs.
ANDREW SHARPNACK
Area 52.696 Acs.
WILLIAM D. WOOD
Area 61.562 Acs.
WILLIAM C. NUTT
Area 68.962 Acs.
MARY E. WILLIS
2.814 Acs.
ALBERT C. PRICE
Area 163.416 Acs.
Ditworth Mains
AIR SHAFT NO. 3 FANS
DIESEL -- STAND-BY
JEFFREY 8-HU-96 AERODYNE FAN IN NO. 4 BLADE POSITION
DIRECT DRIVE WITH 665 H.P., DIESEL ENGINE POWER UNIT
OPERATING AT A NOMINAL 900 R.P.M.
ELECTRIC -- OPERATING
JEFFREY 8-HU-96 AERODYNE FAN IN NO. 4 BLADE POSITION
DIRECT DRIVE WITH 500 H.P., 2400 V., AC MOTOR
OPERATING AT 58 AMPS., AND NOMINAL 900 R.P.M.
EXHAUSTING 397370 C.F.M. @ 4.6" W.G.
INTAKE 384425 C.F.M.
TOP COPING ELEVATION - 1091.75'
BOTTOM COAL ELEVATION - 570.33
DEPTH - 521.42
ENTRY HEIGHT - 6.3' AVG.
ENTRY WIDTH - 16.0' AVG.
SEE INSERT
CHALK FLOW
20200 C.F.M.
600FPM
260 F.P.M.
30 F.P.M.
70 F.P.M.
115 F.P.M.
35 F.P.M.
130 F.P.M.
40 F.P.M.
180 F.P.M.
300 F.P.M.
40 F.P.M.
Equitable Gas Co. Gas Well No. 3597
Peoples Nat'l Gas Co. Gas Well No. 3515
Gas Well J.H. Cornell
SCHOOL LOT RESERVATION
Texas Eastern Transmission Corp.
WILMUTH MINE
AIR SHAFT NO. 3
SHOWING SURFACE FACILITIES
Scale 1" = 200'
CYCLONE FENCE
DIRT ROAD
PARKING AREA
CENTER LINE SHAFT
CHANGE FACILITY & OFFICE
PARKING AREA
SEWAGE TREAT PLANT
DOUBLE LEAF GATE
INSERT
Scale 1" = 300'
FIT TO 68