Top Detail of 12" Is

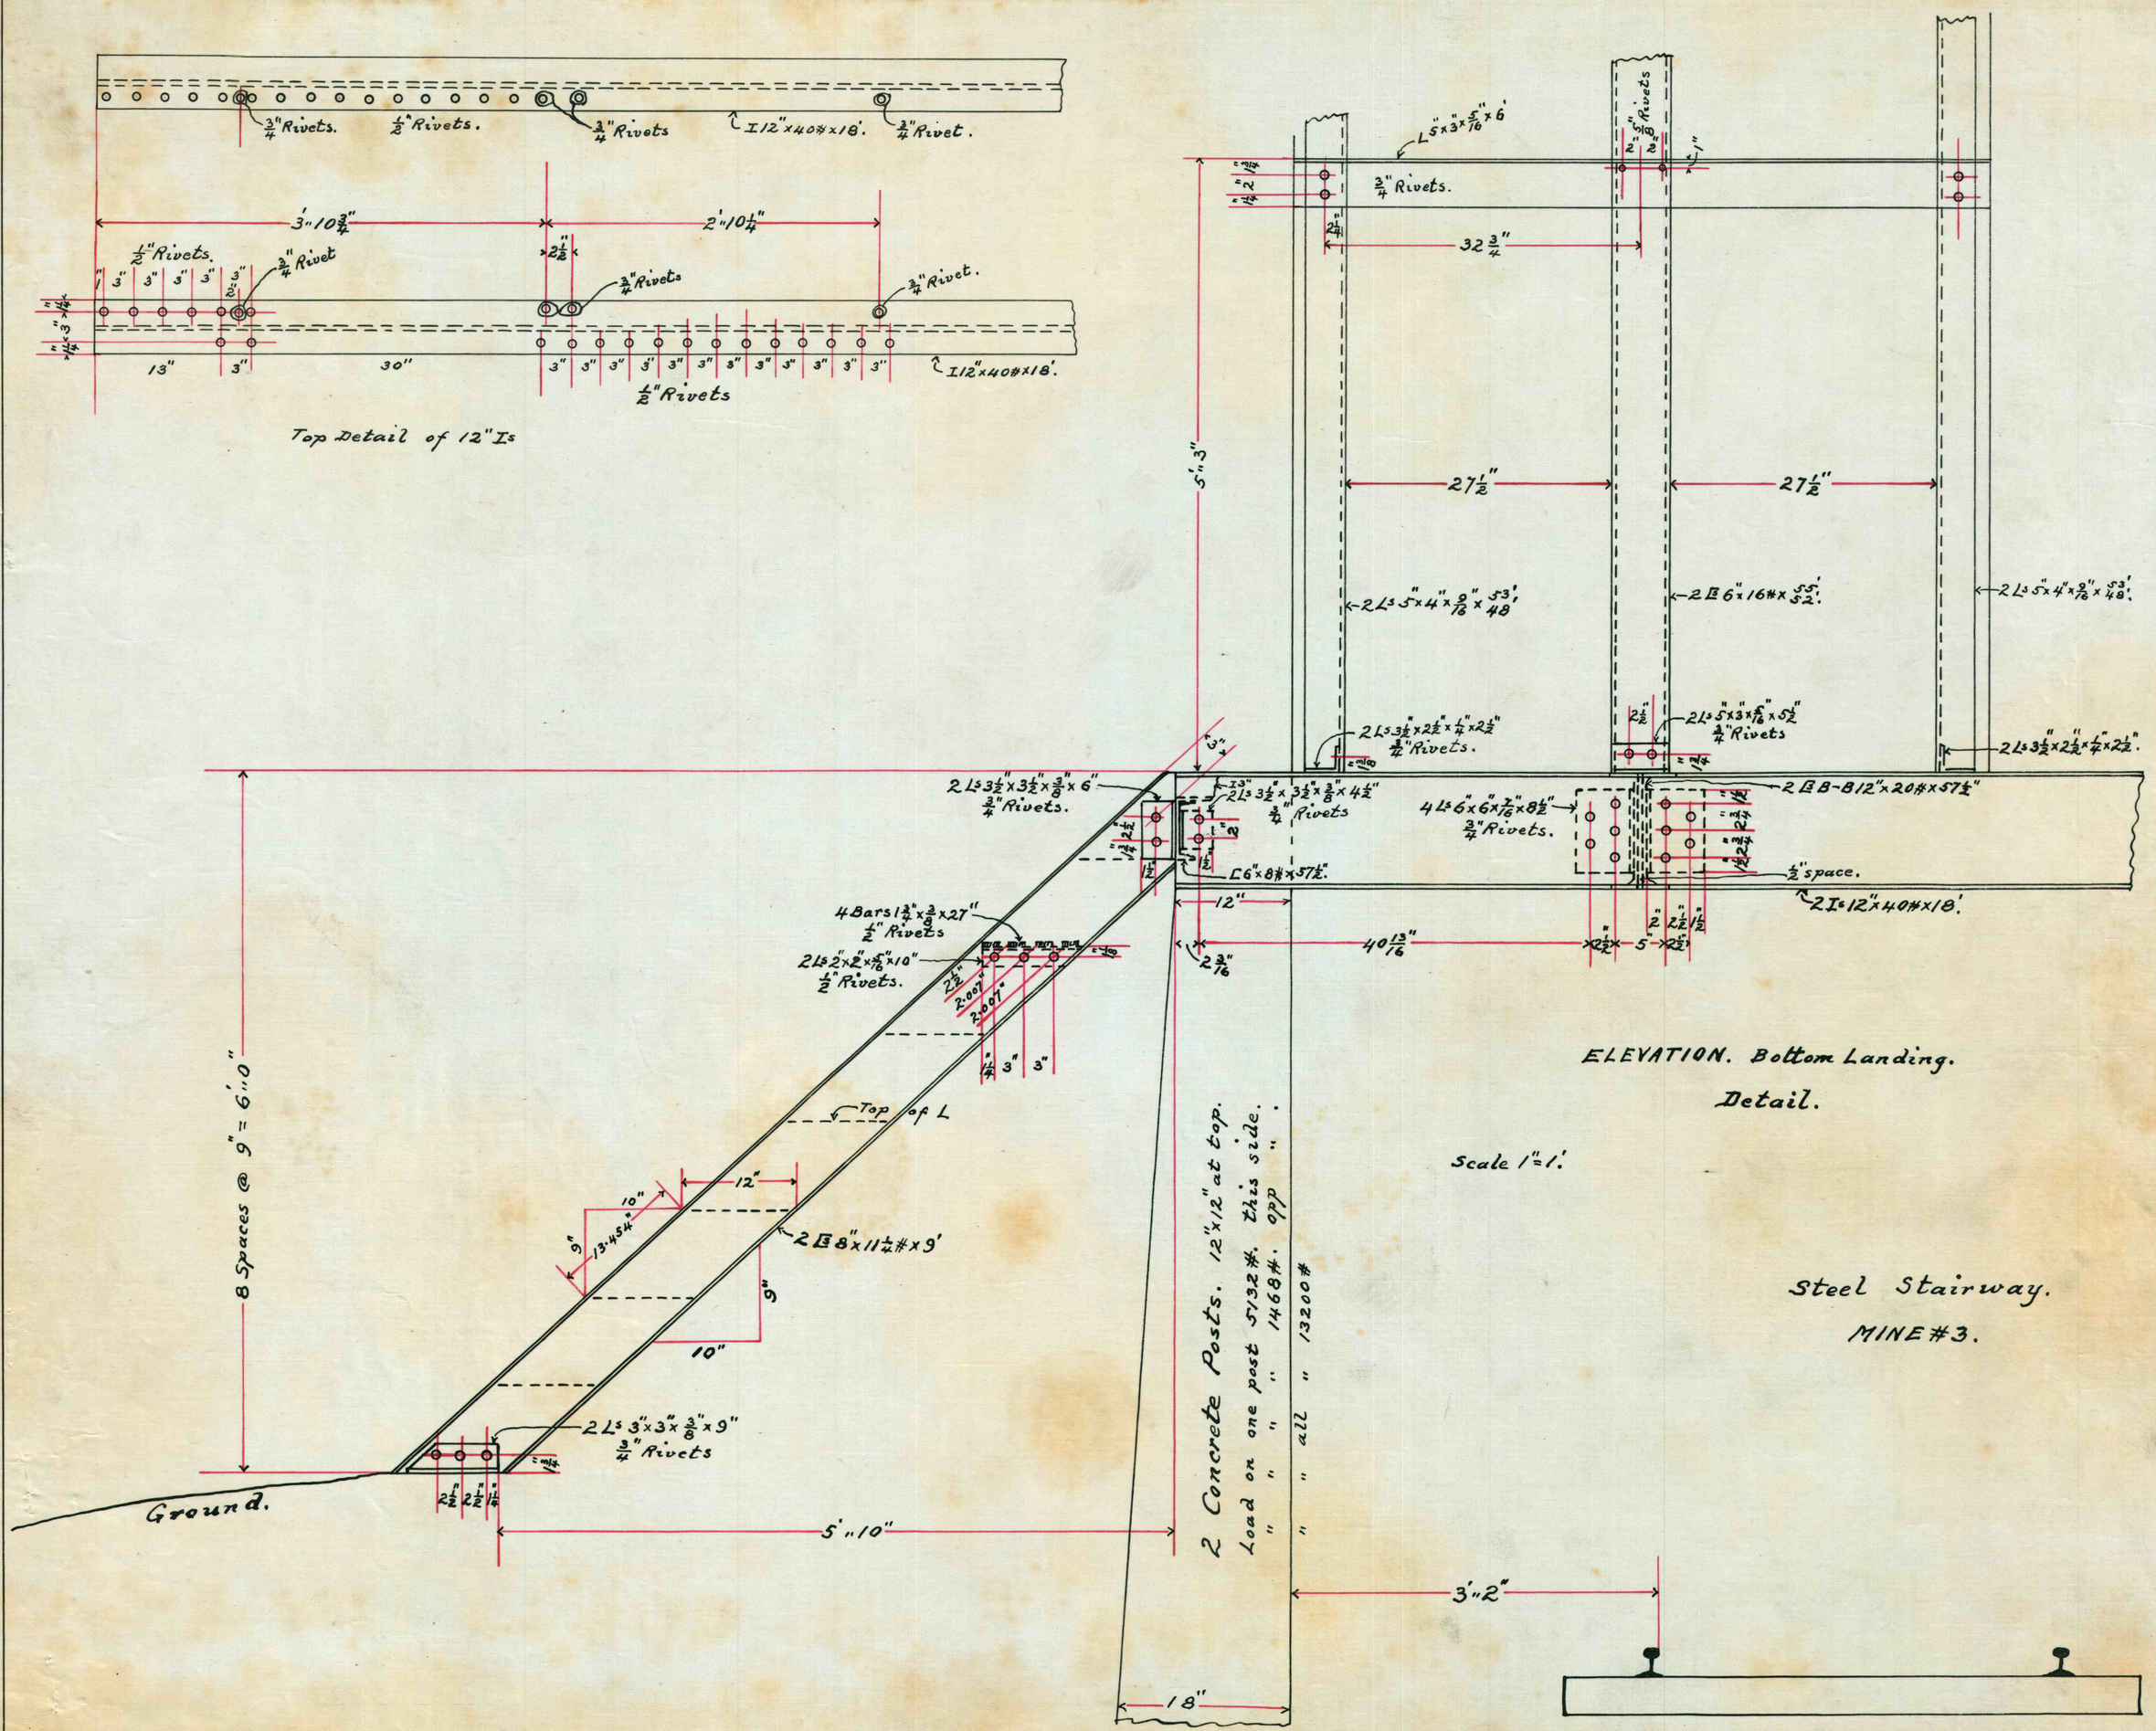

ELEVATION. Bottom Landing.

Detail.

Scale 1"=1'.

Steel Stairway.

MINE #3.