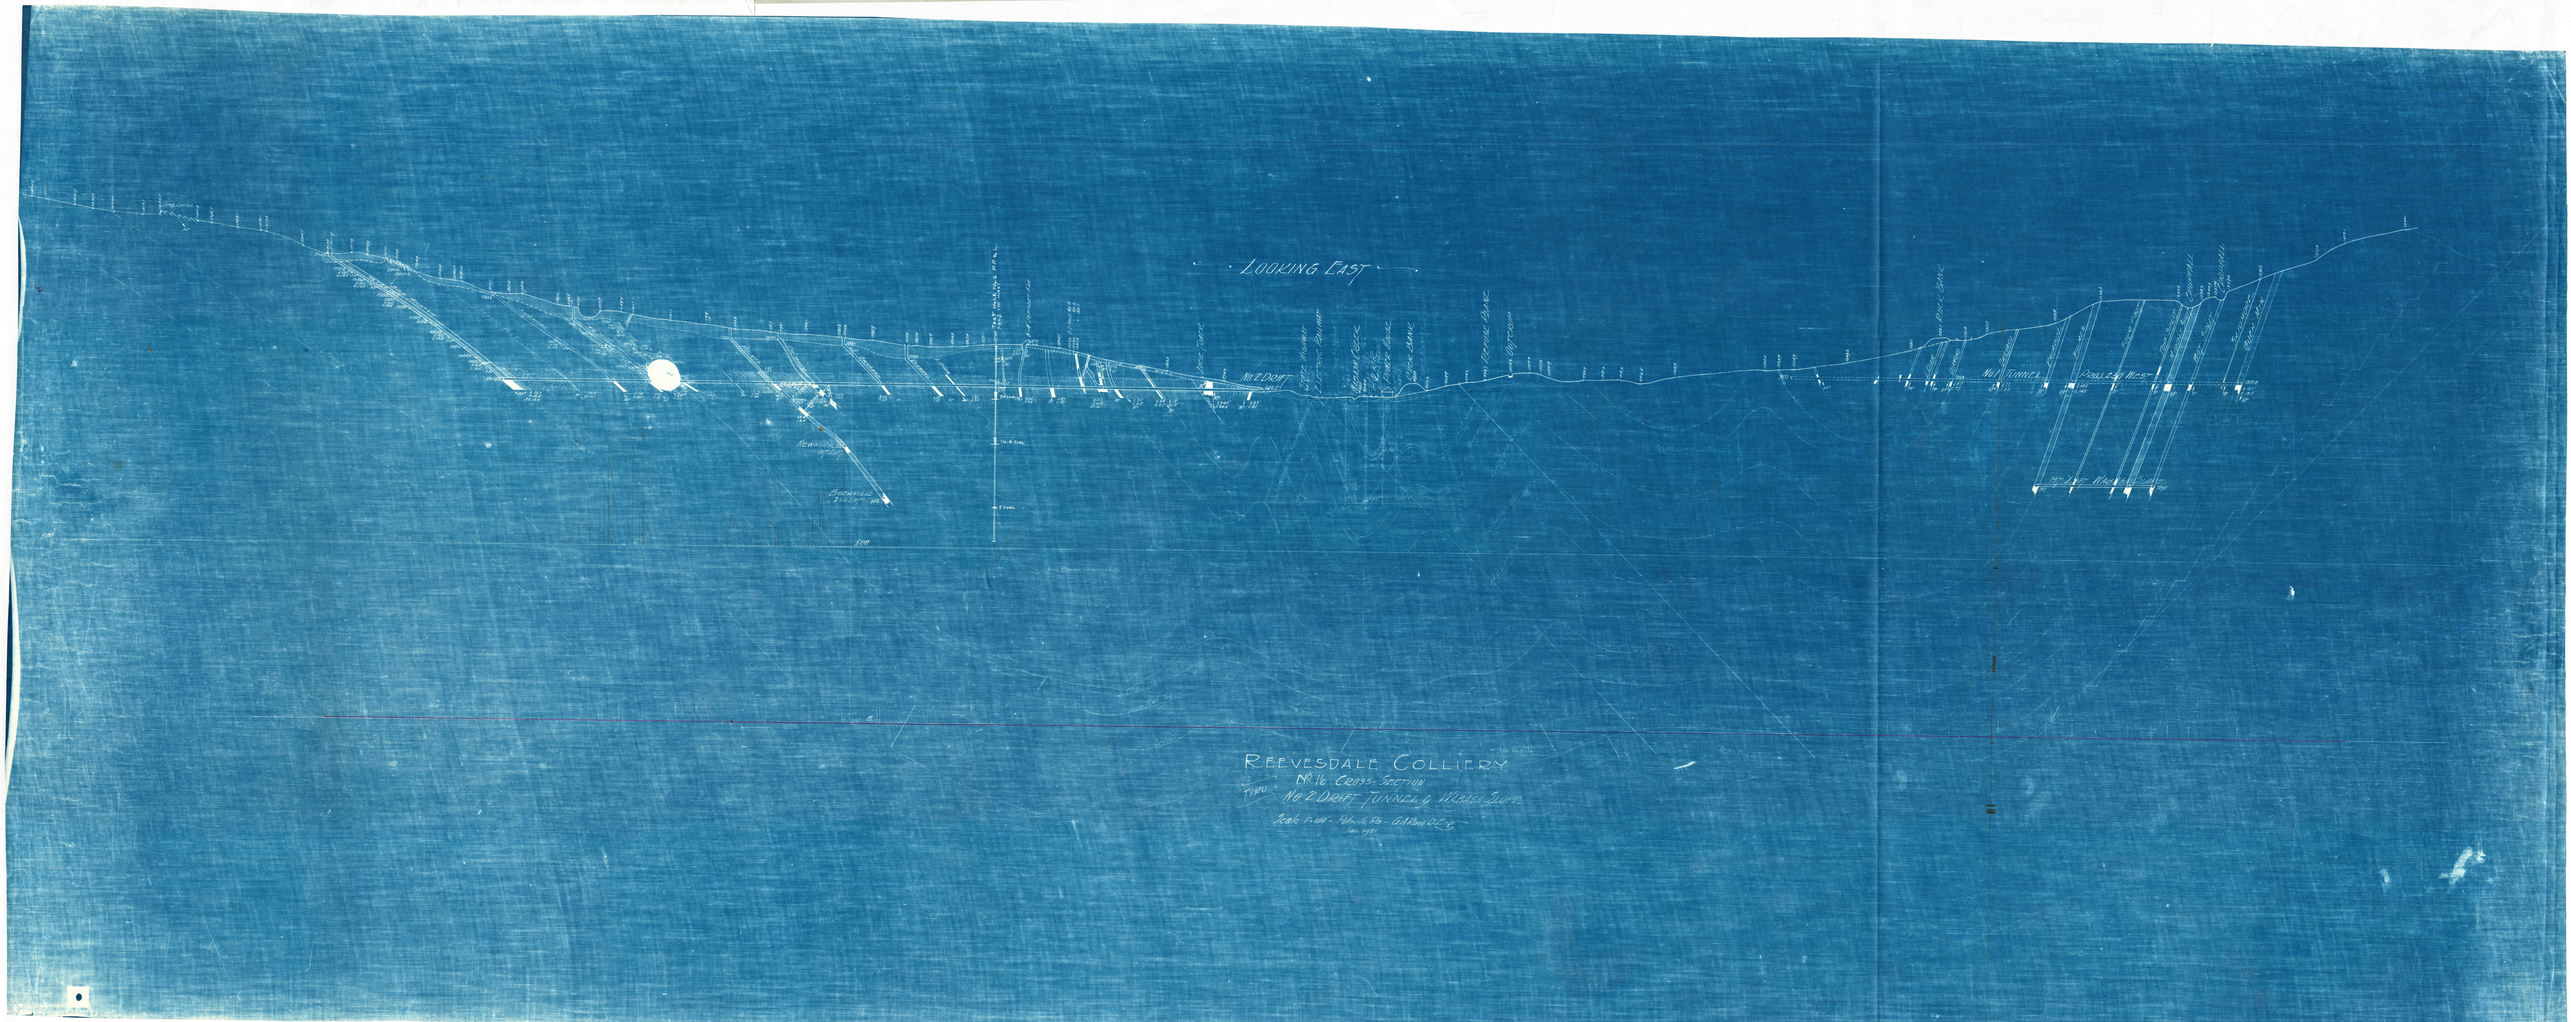
LOOKING EAST
No 2 DRIFT
No 1 TUNNEL
PROJECTED WEST
REEVESDALE COLLIERY
No 16 CROSS-SECTION
THRU No 2 DRIFT TUNNEL & WABASH SLOPE
Scale 1" = 100' - Pottsville Fm - G.A. Reed D.E.Eng.
Jan 1931