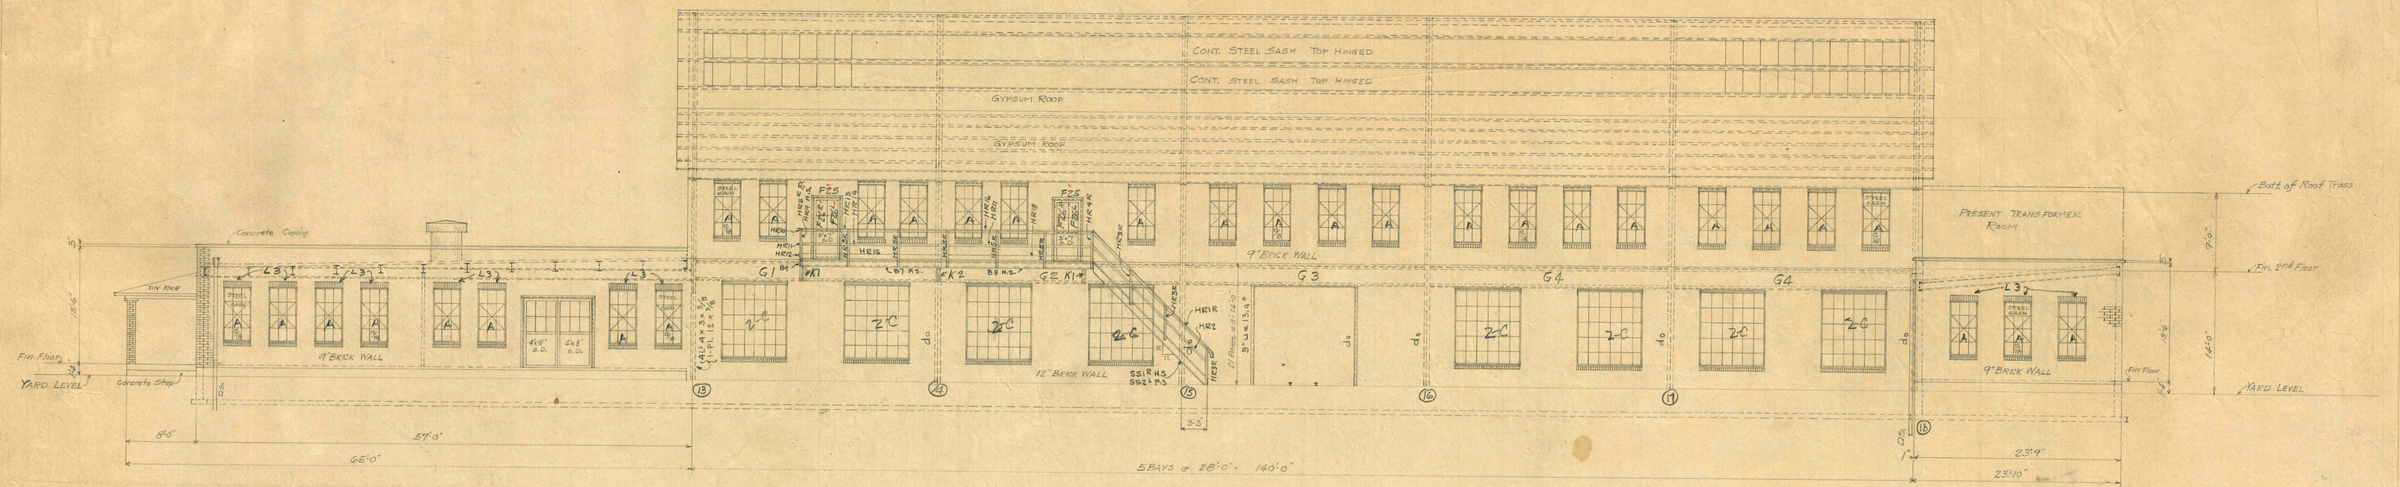

EAST ELEVATION A-A

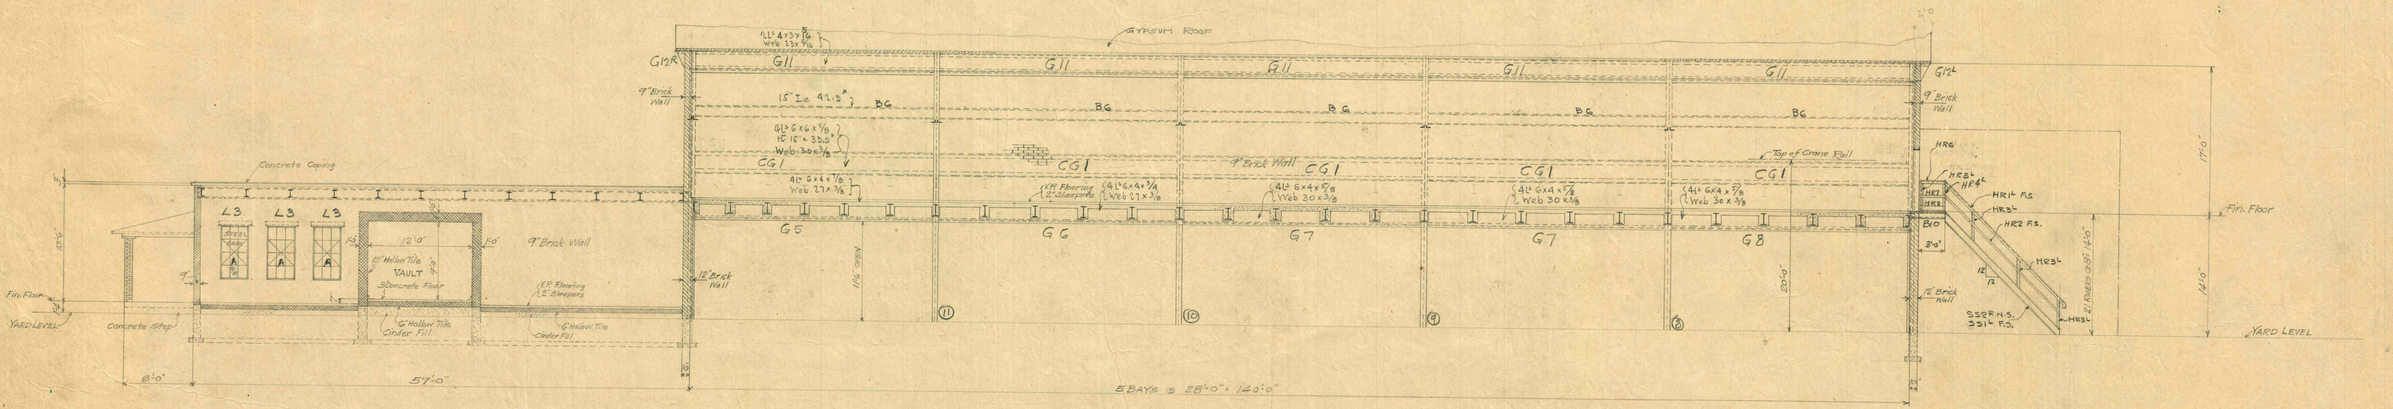

SECTION ELEVATION B-B

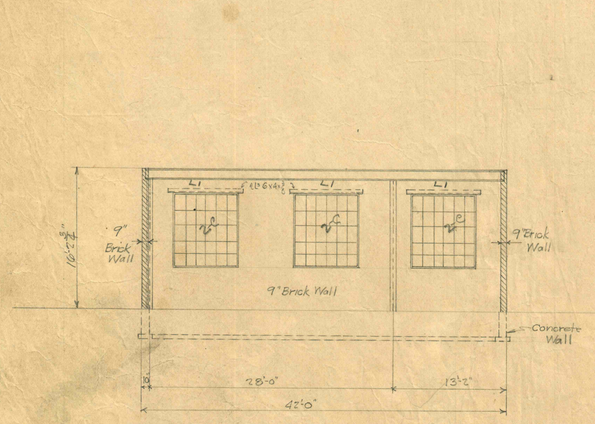

SECTION J-J

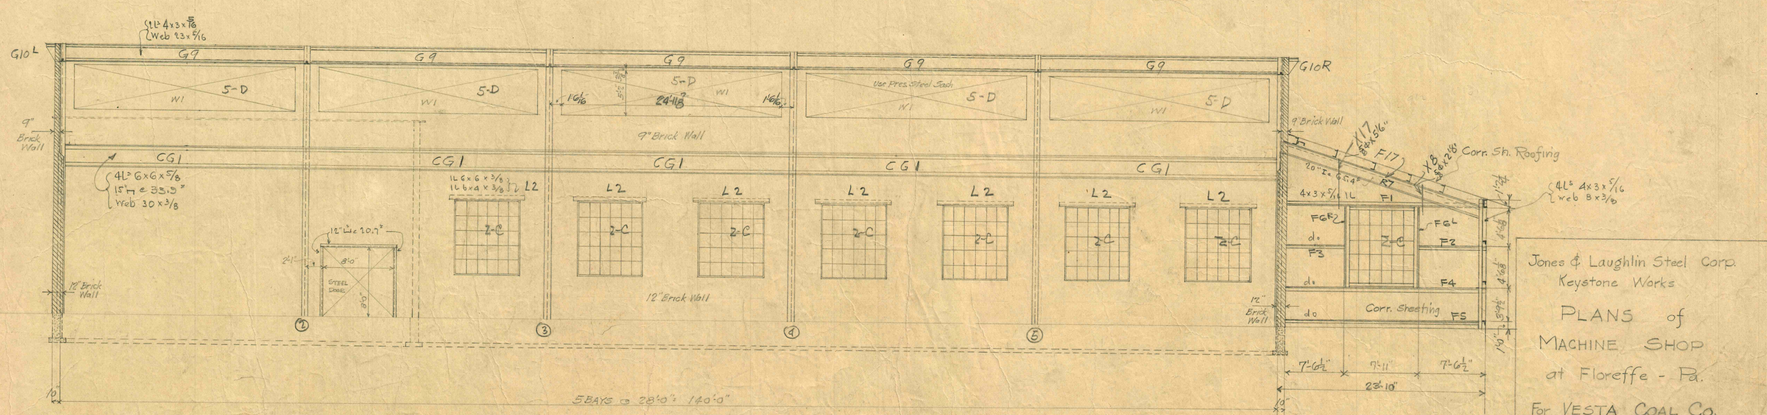

SECTION - WEST ELEVATION - C-C

Jones & Laughlin Steel Corp.
Keystone Works

PLANS of MACHINE SHOP at Floreffe - Pa.

For VESTA COAL CO.

Made A.H.B June 12-1930

No 6 | ORD 500-2444

DRAWER NO. 26.