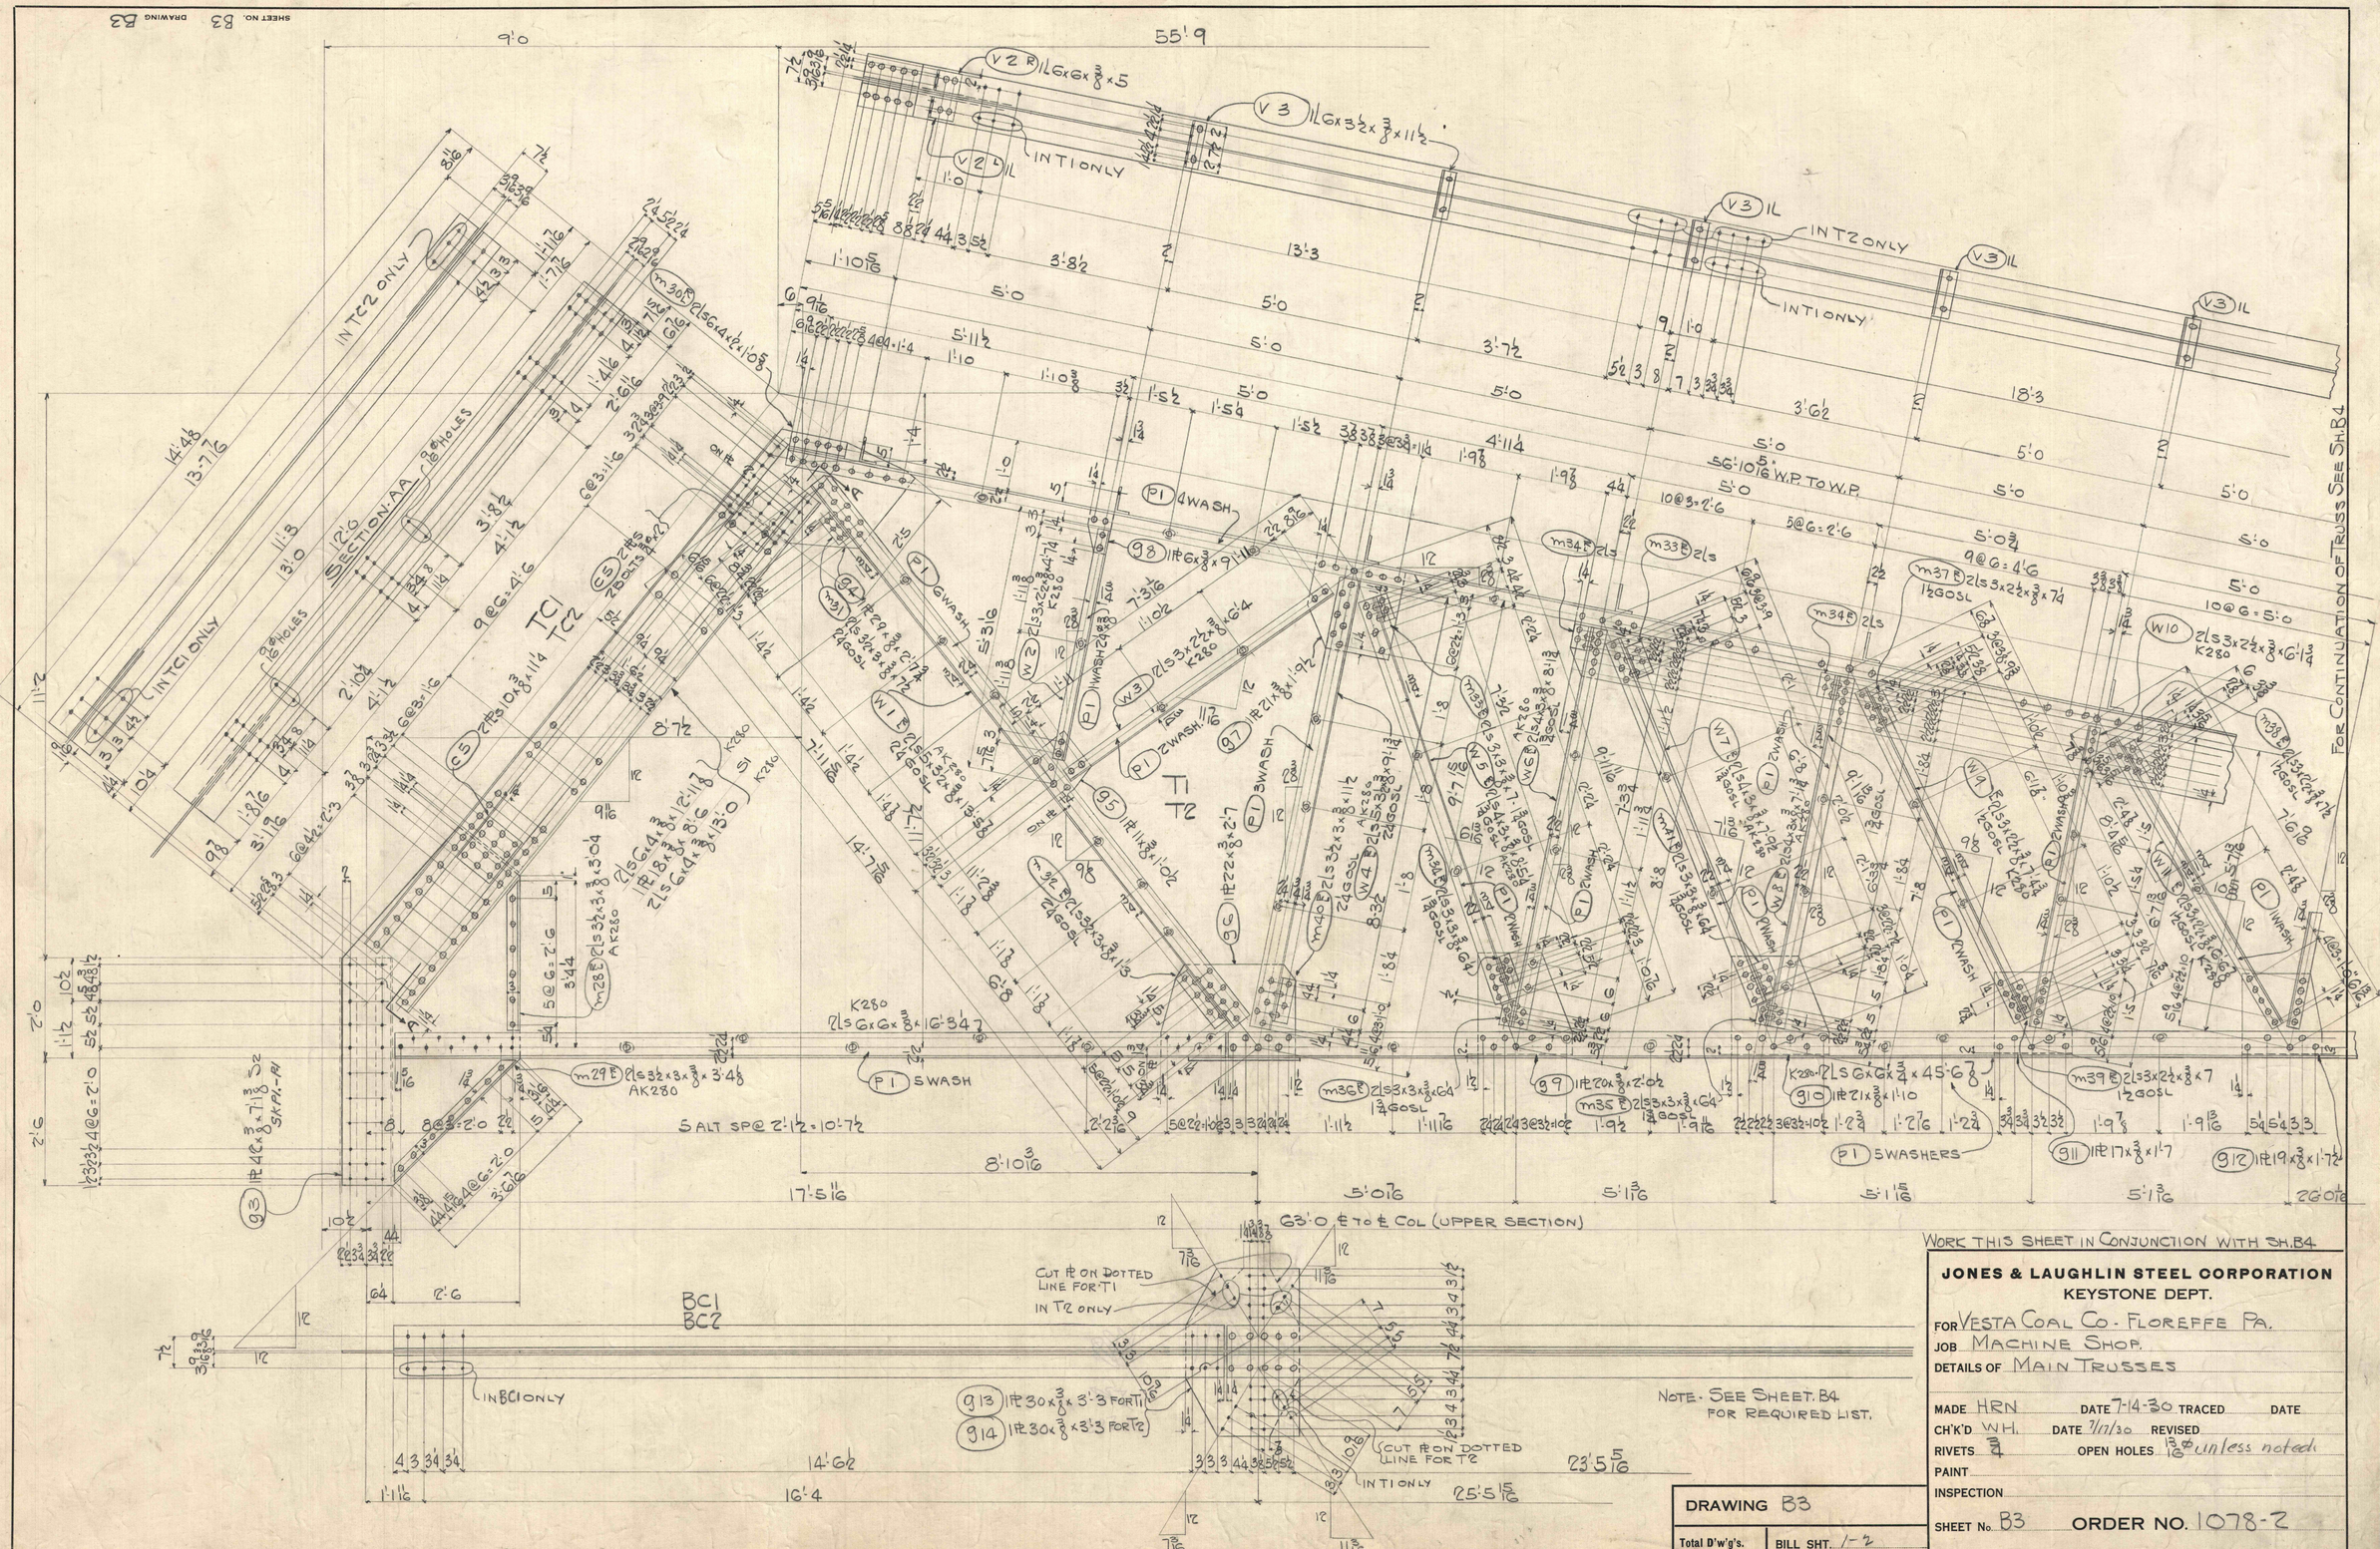

WORK THIS SHEET IN CONJUNCTION WITH SH. B4

NOTE - SEE SHEET B4 FOR REQUIRED LIST.

JONES & LAUGHLIN STEEL CORPORATION
KEYSTONE DEPT.

FOR VESTA COAL CO. - FLOREFFE PA.
JOB MACHINE SHOP.
DETAILS OF MAIN TRUSSES

MADE HRN DATE 7-14-30 TRACED DATE
CH'K'D W.H. DATE 7/17/30 REVISED
RIVETS ¾ OPEN HOLES 13/16 ø unless noted
PAINT
INSPECTION
SHEET No. B3 ORDER NO. 1078-2

DRAWING B3
Total D'w'g's. BILL SHT. 1-2

Shop 7/23/30

FILED IN DRAWER NO. 26.

AMERICAN BLUE PRINTING CO.