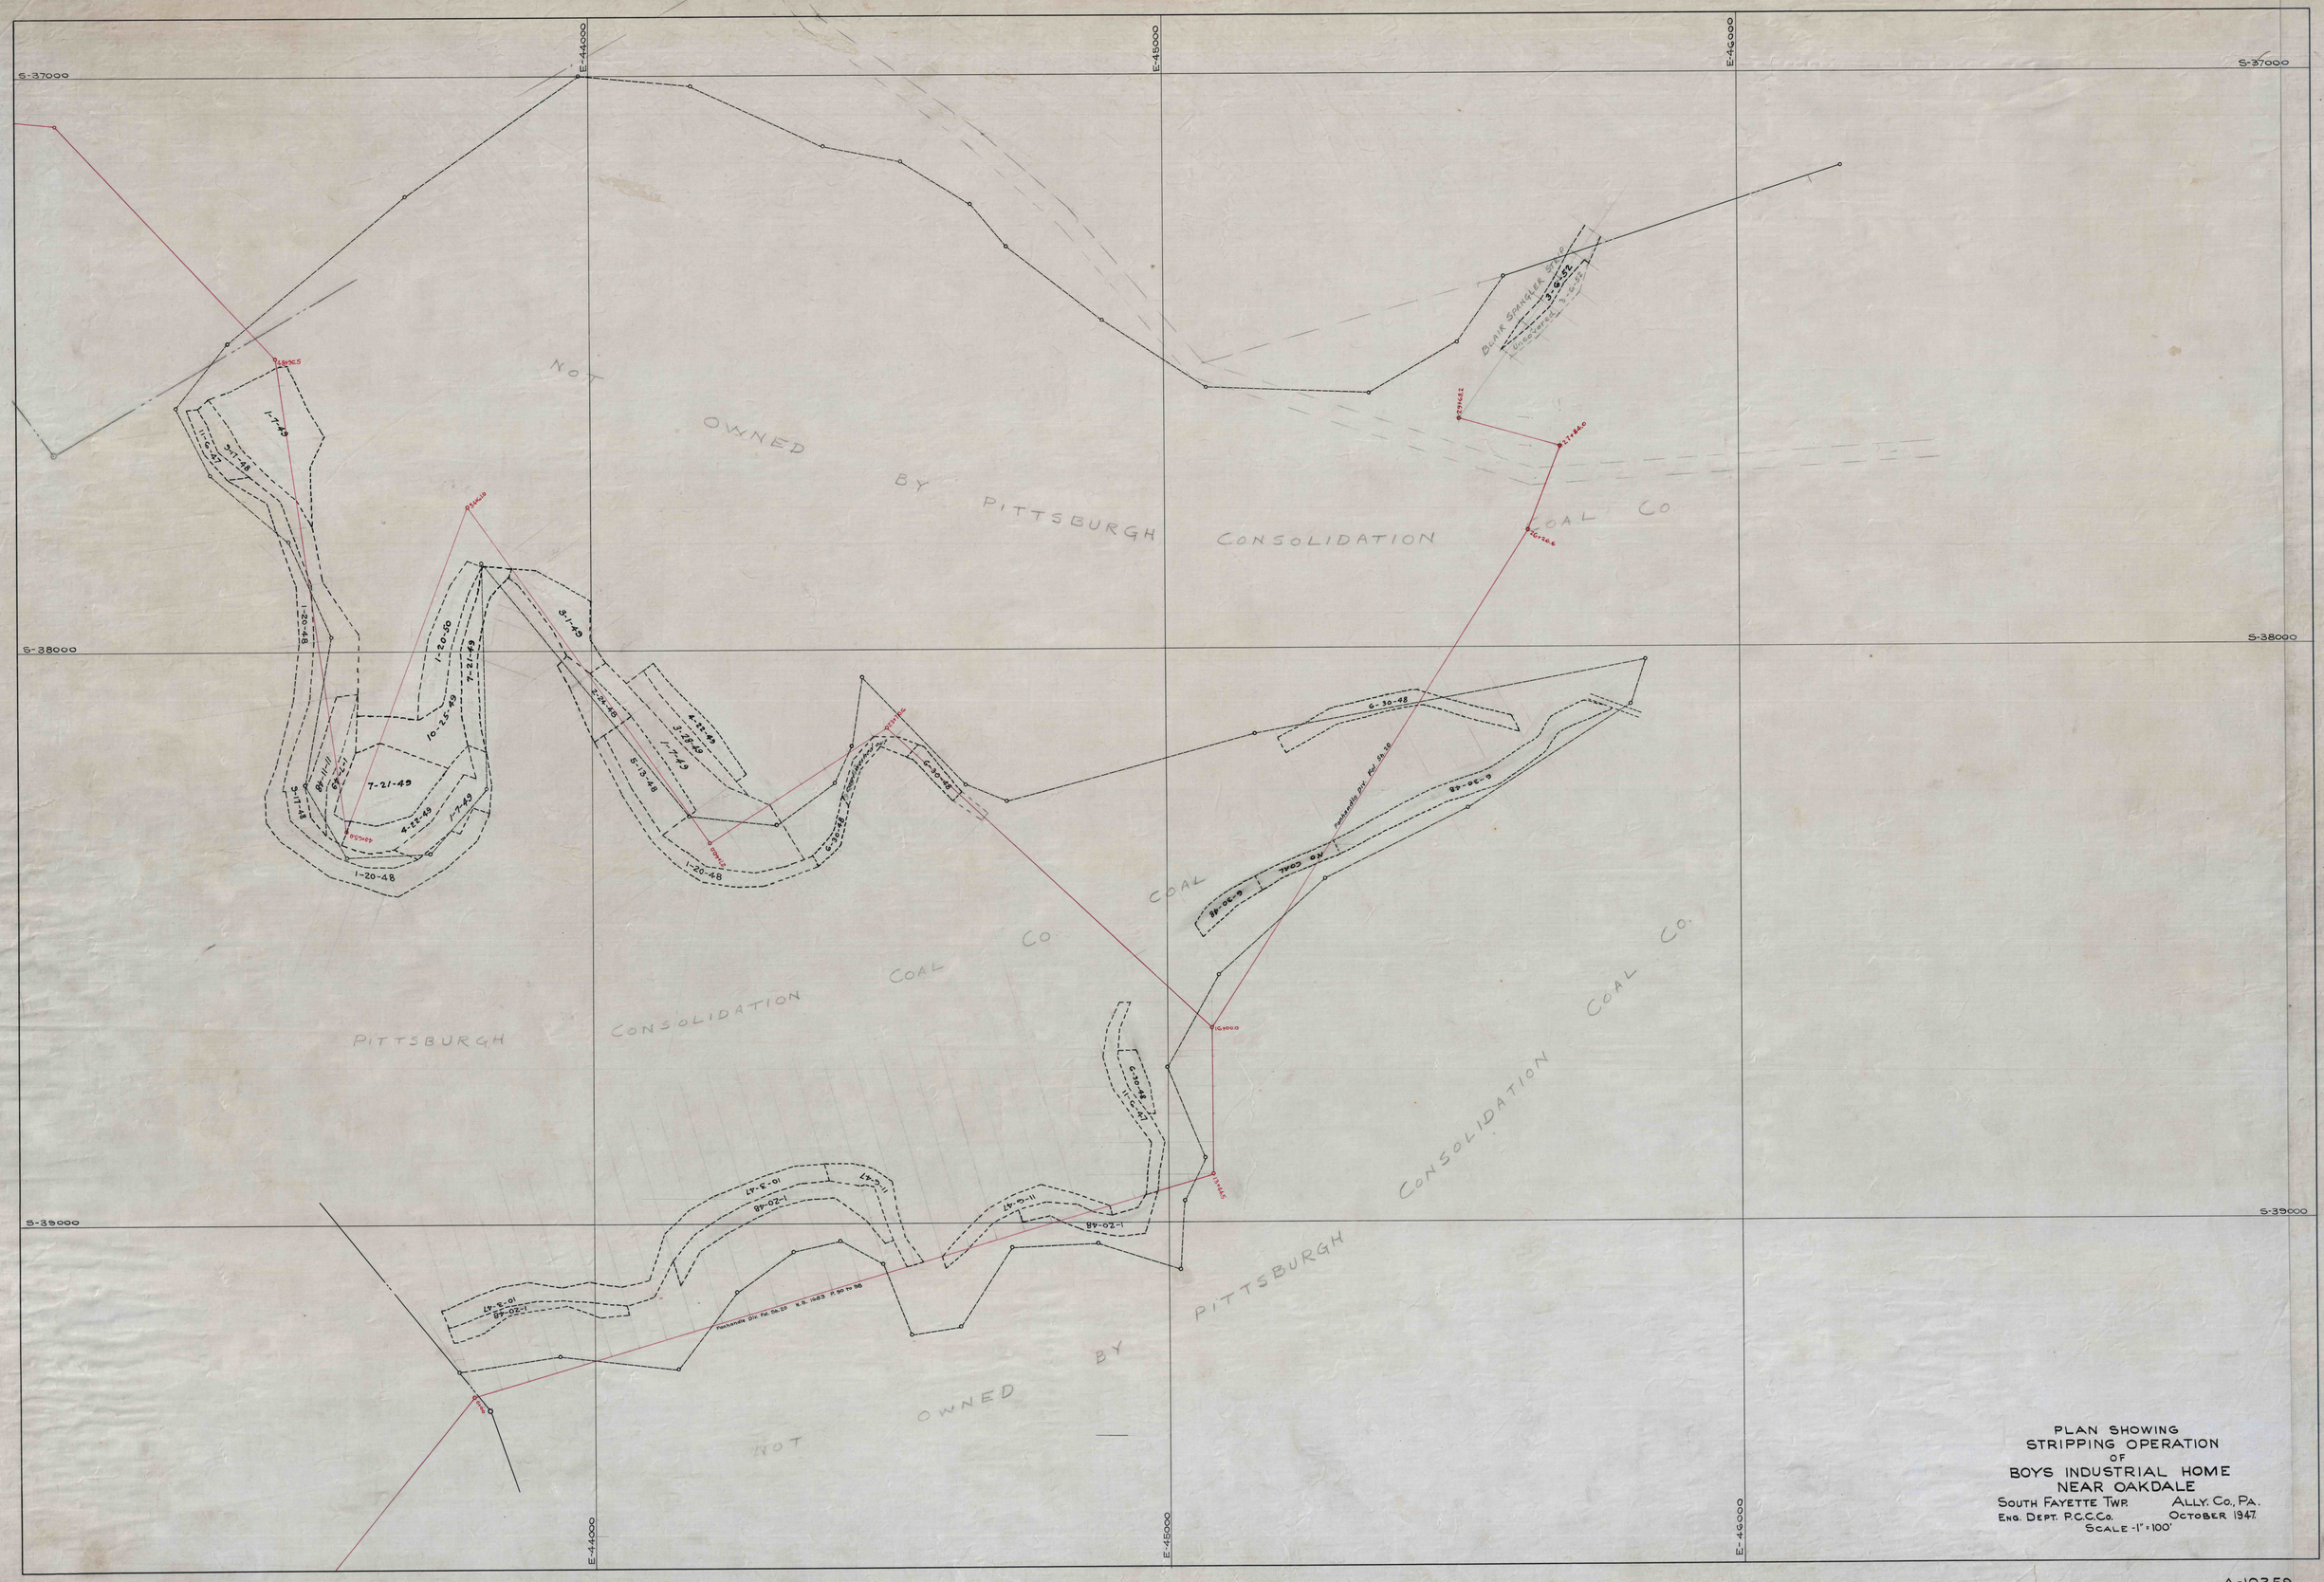

PLAN SHOWING
STRIPPING OPERATION
OF
BOYS INDUSTRIAL HOME
NEAR OAKDALE
SOUTH FAYETTE TWP. ALLY. CO., PA.
ENG. DEPT. P.C.C.Co. OCTOBER 1947.
SCALE - 1" = 100'