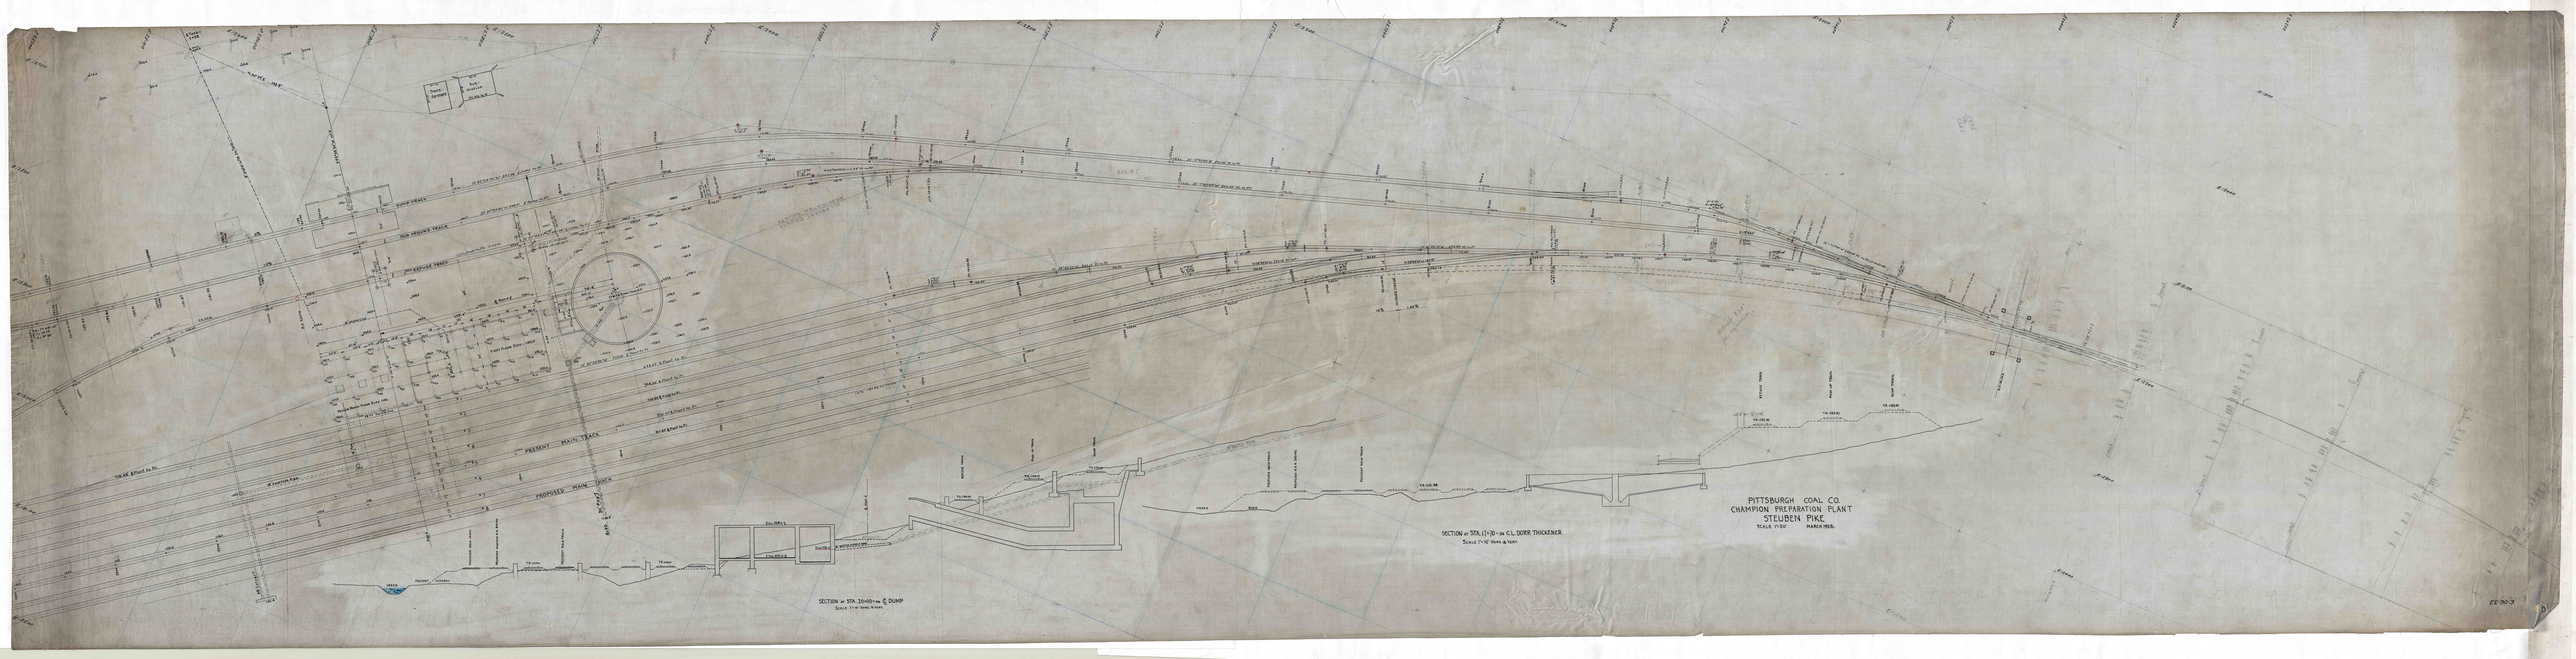
PITTSBURGH COAL CO.
CHAMPION PREPARATION PLANT
STEUBEN PIKE.
SCALE 1"=50'
MARCH 1935.
PRESENT MAIN TRACK
PROPOSED MAIN TRACK
SECTION at STA. 20+00 on ℄ DUMP
SECTION at STA. 11+10 on C.L. DORR THICKENER
EE-30-3