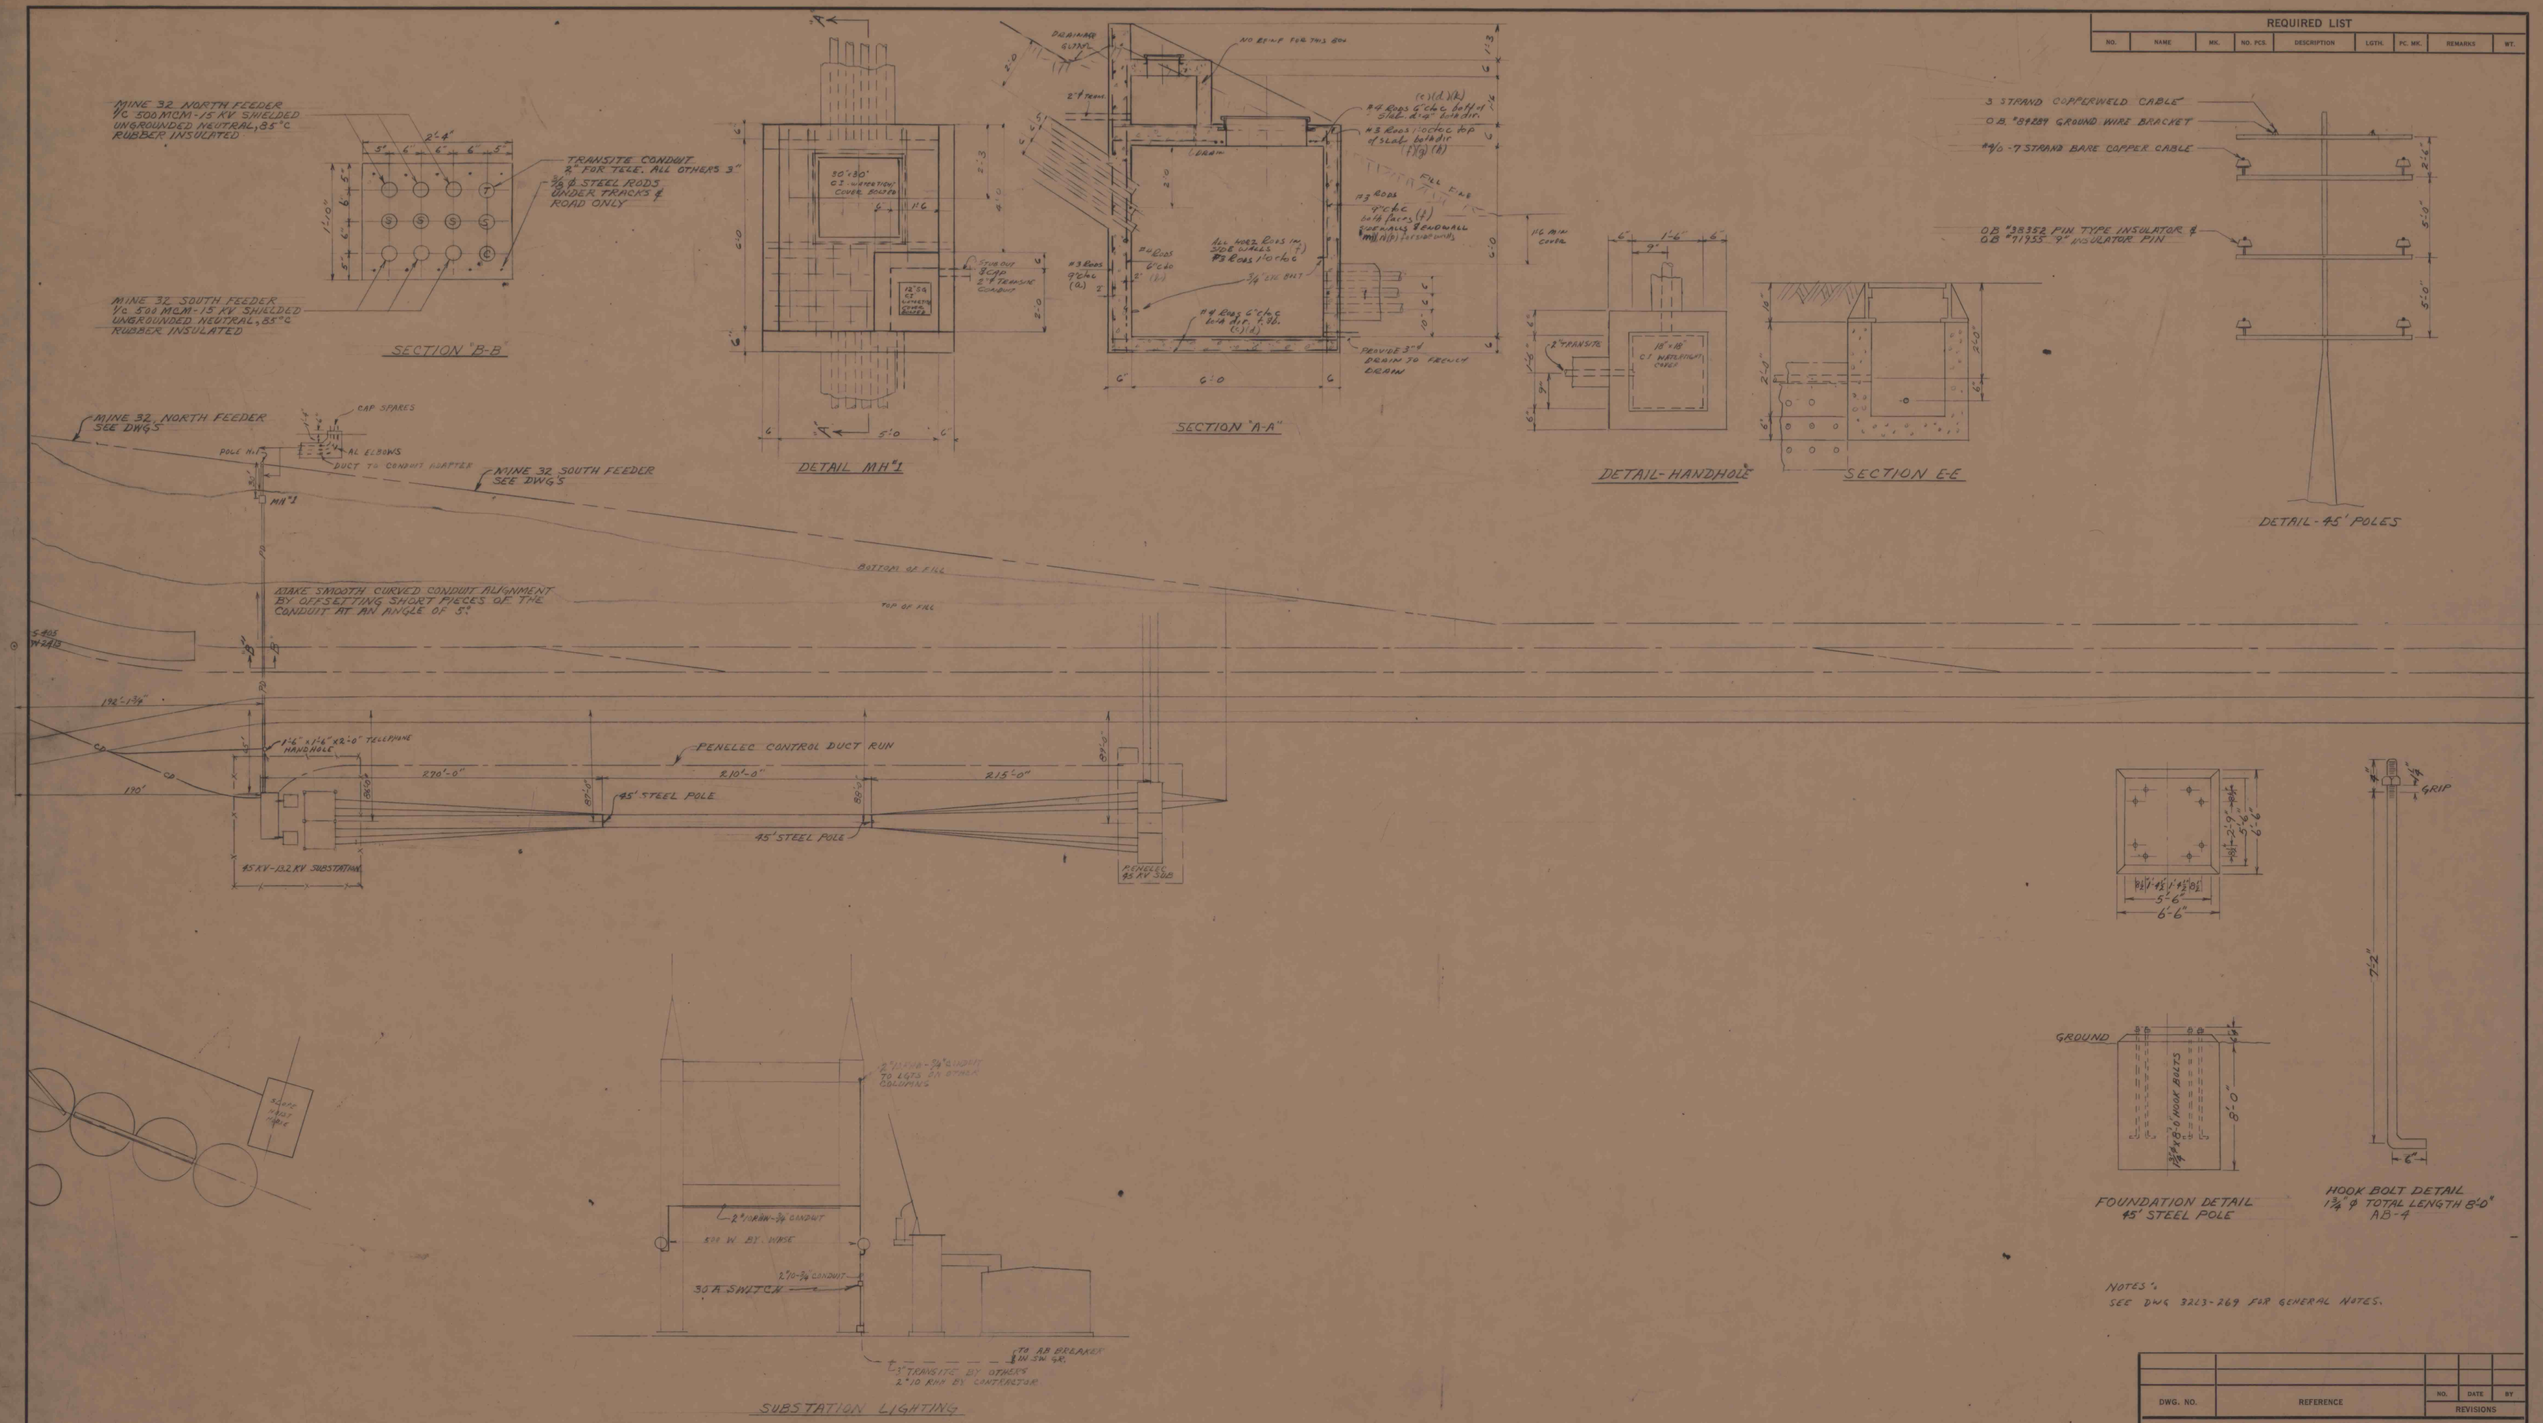

NOTES:
SEE DWG 3223-269 FOR GENERAL NOTES.

REQUIRED LIST								
NO.	NAME	MK.	NO. PCS.	DESCRIPTION	LGTH.	PC. MK.	REMARKS	WT.

DWG. NO.	REFERENCE	NO.	DATE	BY
		REVISIONS		

MINE 32 SLOPE
ELECTRICAL DISTRIBUTION SYSTEM-SH.1

DIVISION CAMBRIA — MINE NO. 32 SLOPE

BETHLEHEM MINES CORPORATION
ENGINEERING DEPARTMENT-JOHNSTOWN, PA.

DRAWN O. DREON — DATE 6/62 — ORDER NO. 9028-034
CHECKED — DATE — SCALE 1"=50'-0"
APPROVED — DATE

DWG. NO. 3323-267

32255 (2-62)