DATE	SYM	REVISION RECORD	DR.	CK.

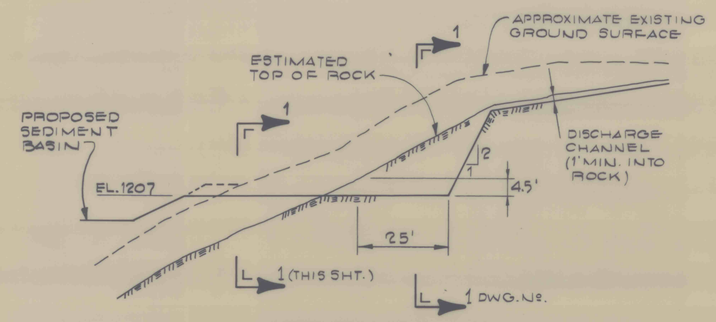

DETAIL 10
STILLING BASIN E~1
N.T.S.

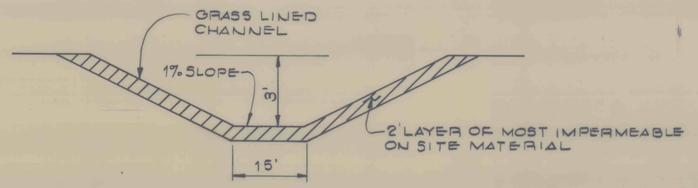

SECTION 1~1
N.T.S.

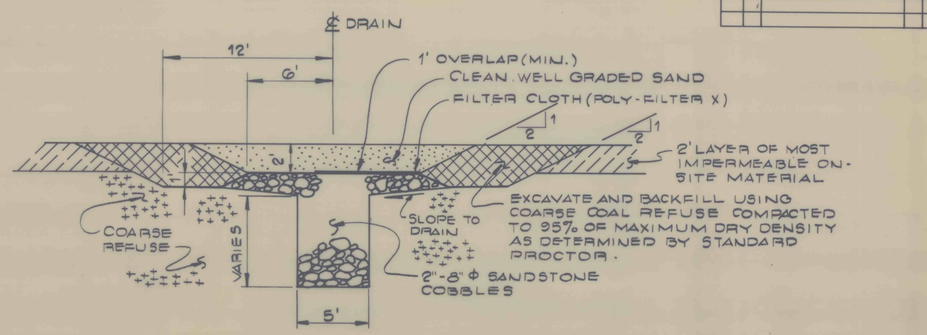

SECTION 2~2
SCALE: 1"=5'

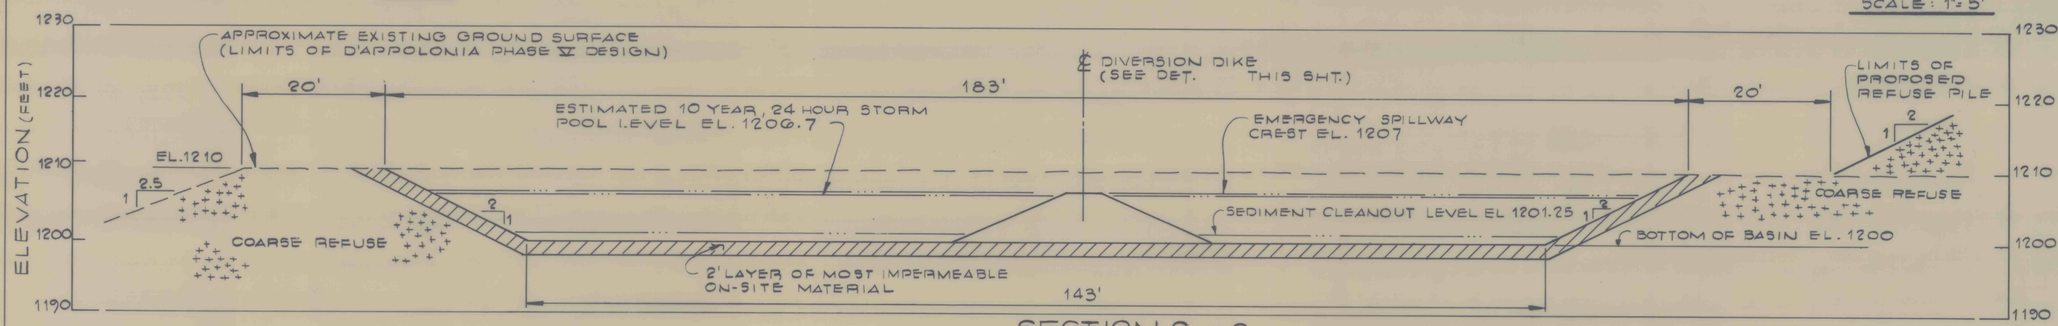

SECTION C ~ C
PROPOSED SEDIMENT BASIN
SCALE: 1"=10'

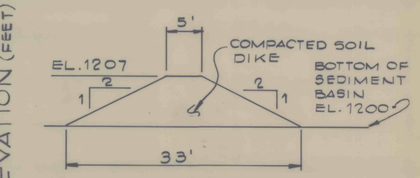

DETAIL 11
SEDIMENT BASIN DIVERSION DIKE
N.T.S.

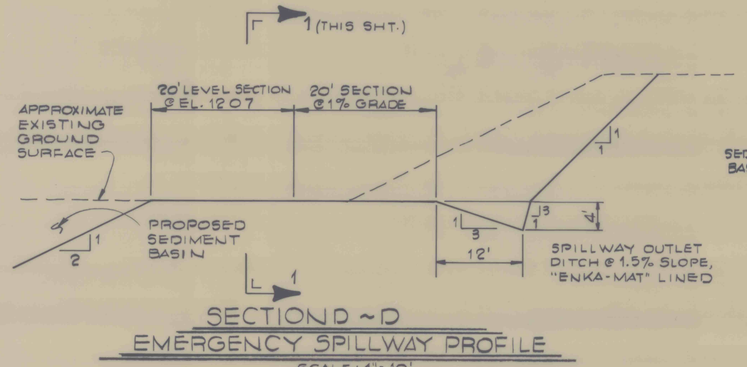

SECTION D ~ D
EMERGENCY SPILLWAY PROFILE
SCALE: 1"=10'

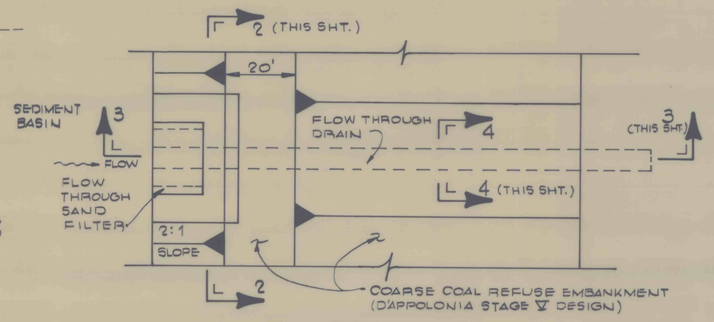

DETAIL 12
PLAN VIEW-FLOW THROUGH DRAIN
SCALE: 1"=20'

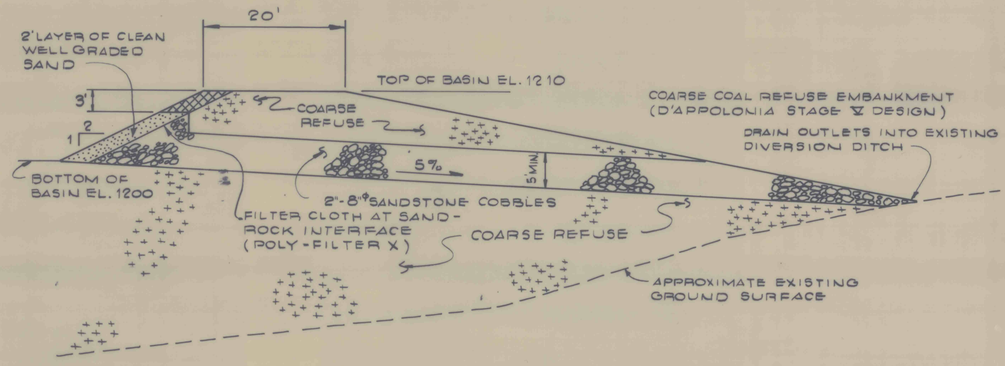

SECTION 3~3
SCALE: 1"=10'

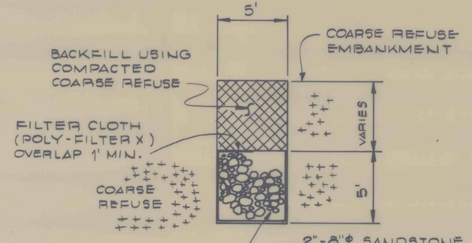

SECTION 4~4
N.T.S.

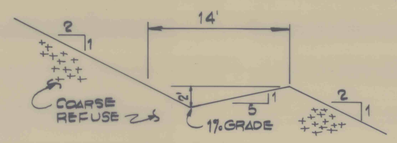

DETAIL 13
TYPICAL 15' WIDE BENCH
N.T.S.

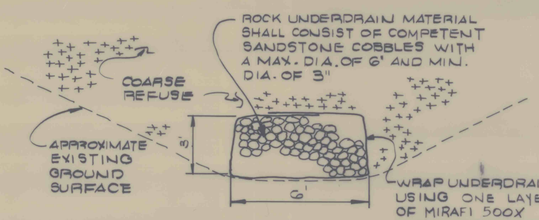

DETAIL 14
ROCK UNDERDRAIN
N.T.S

SRW ASSOCIATES INC.		
SCALE: AS SHOWN	APPROVED BY:	DRAWN BY: BECHTER
DATE: FEB. 24, 1984		CHECKED BY:
BETHLEHEM MINES CORPORATION WEST VIRGINIA DIVISION BOONE NO. 131 MINE EXISTING COAL REFUSE DISPOSAL FACILITY VAN, WEST VIRGINIA		
DETAILS 10 THROUGH 14 AND SECTIONS C-C AND D-D		SHEET NUMBER 11 of 13 DRAWING NUMBER 83155 - E10

BRUNING 54758

FILE 125-124