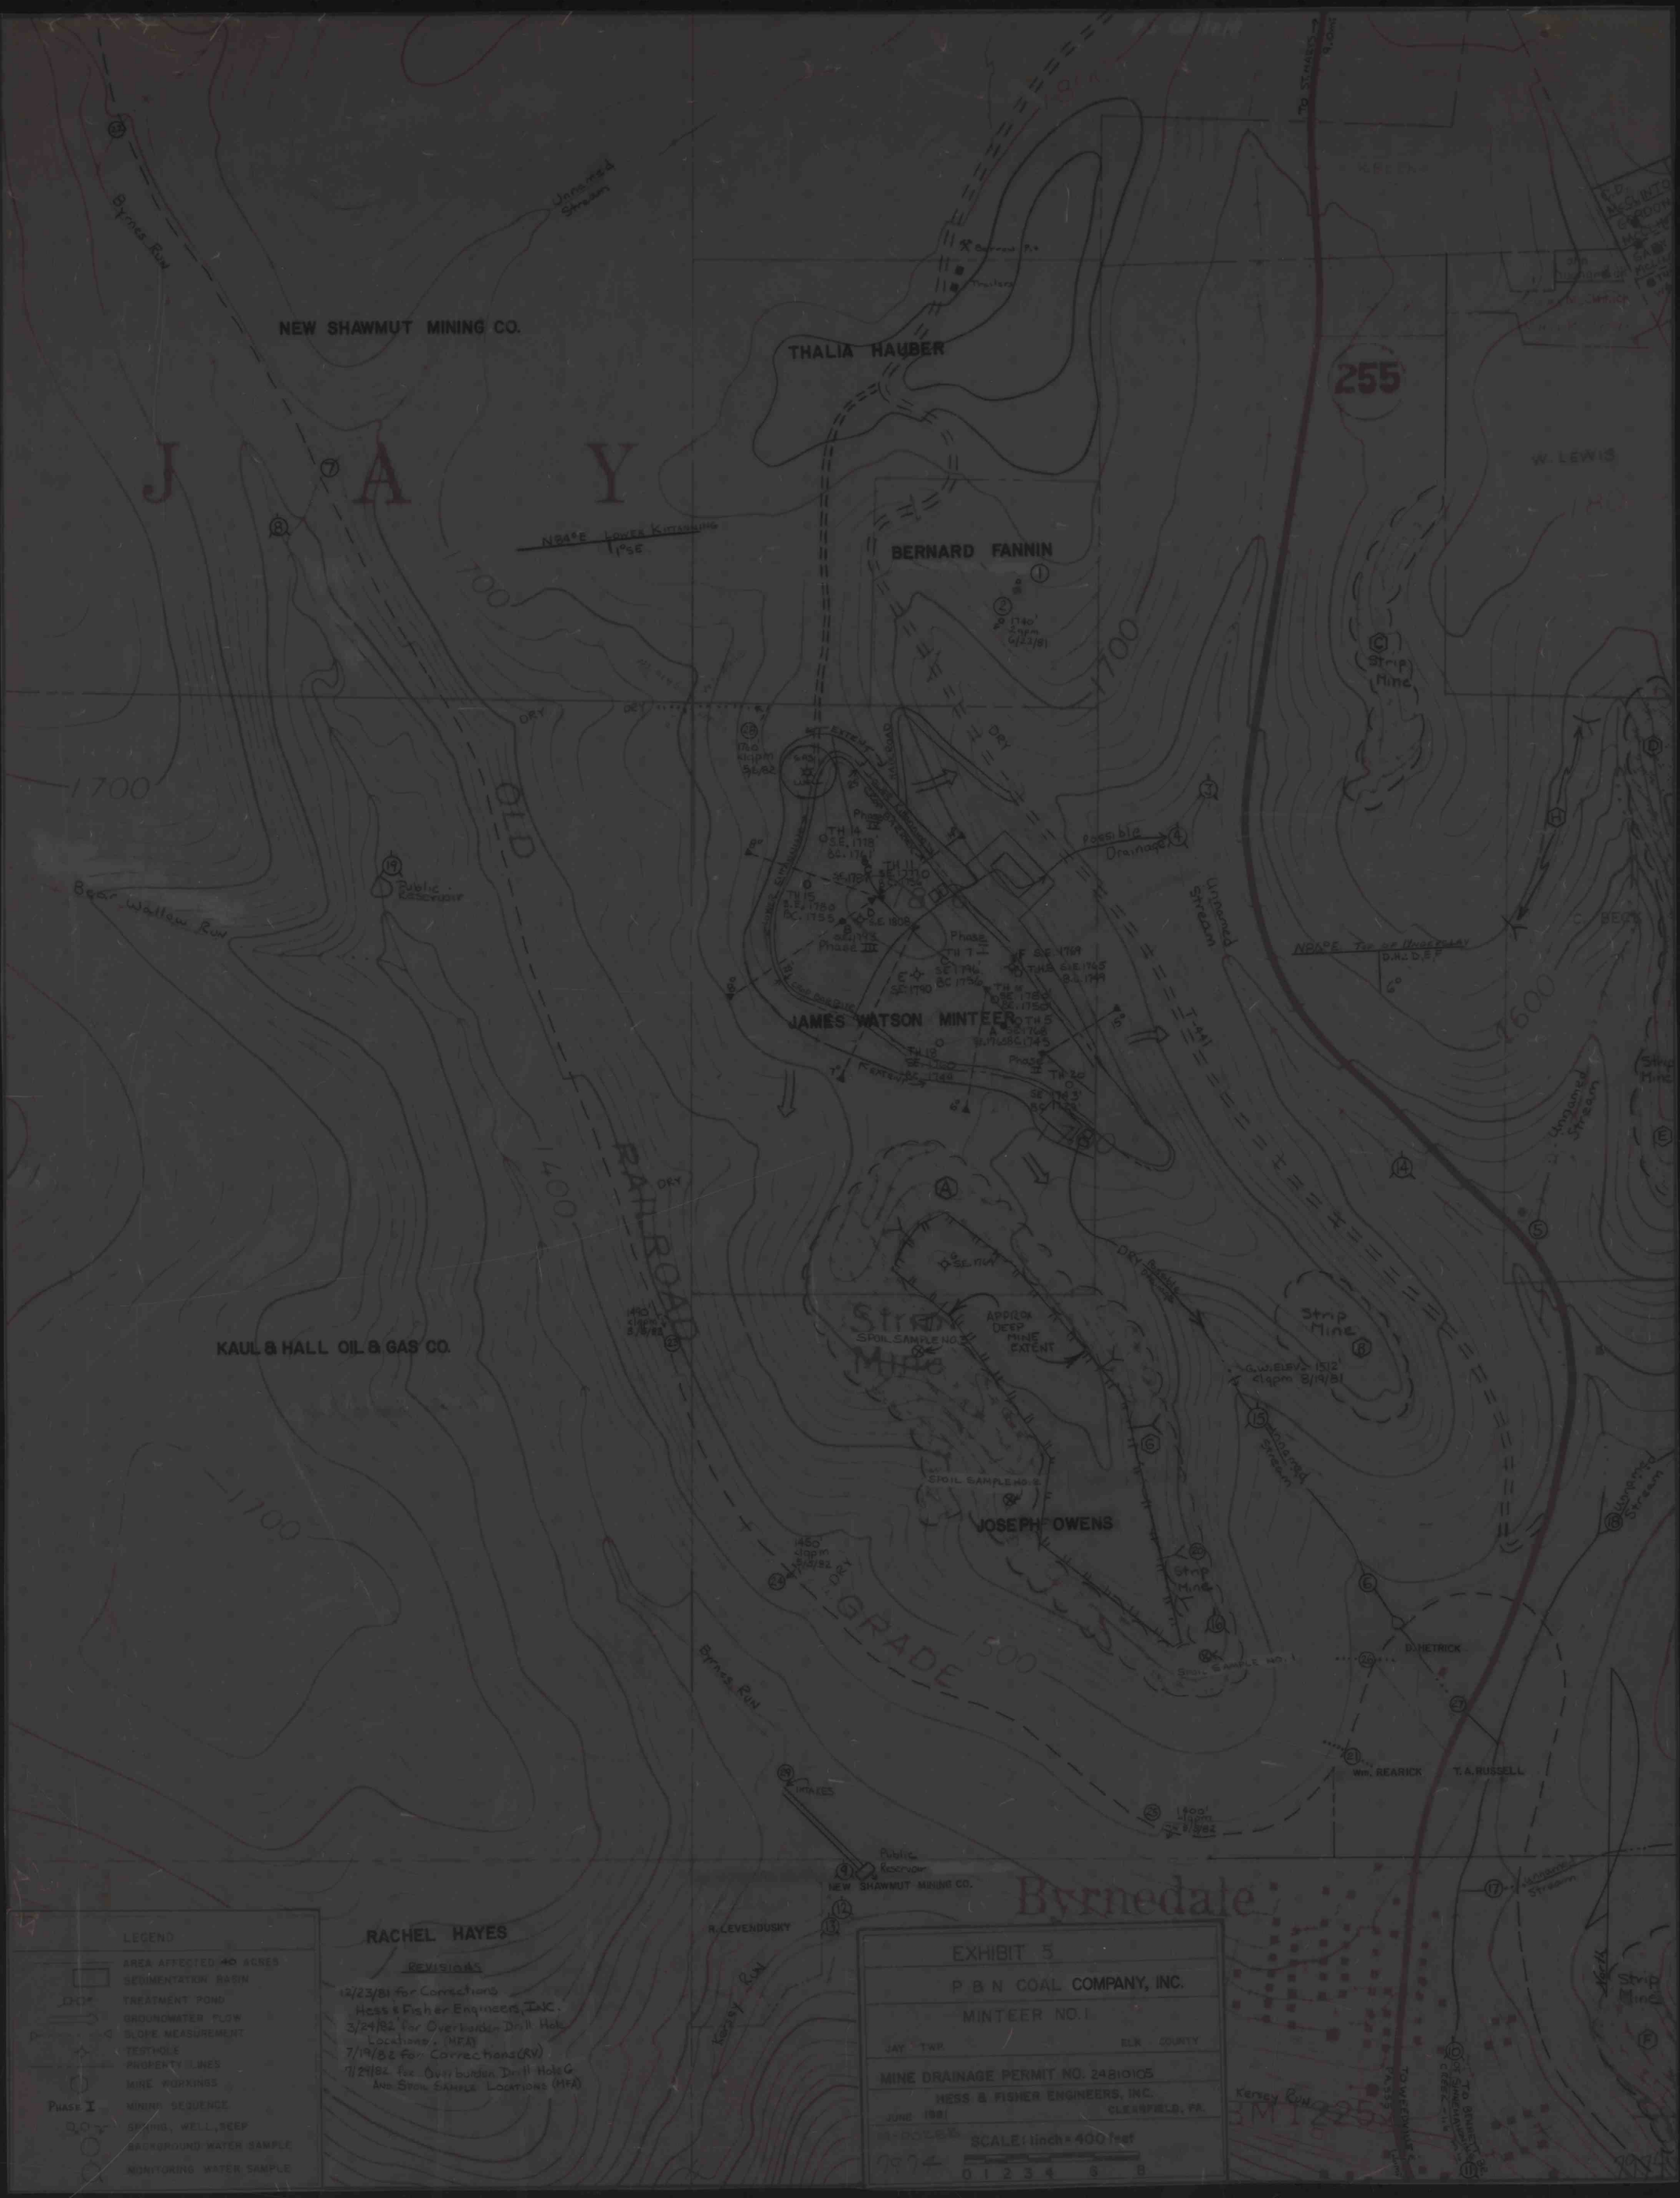
NEW SHAWMUT MINING CO.
THALIA HAUBER
BERNARD FANNIN
JAMES WATSON MINTEER
JOSEPH OWENS
KAUL & HALL OIL & GAS CO.
RACHEL HAYES
Byrnes Run
Bear Wallow Run
Unnamed Stream
Public Reservoir
Possible Drainage
Strip Mine
Approx Deep Mine Extent
Spoil Sample No. 1
Spoil Sample No. 2
Spoil Sample No. 3
Dry
Old Railroad Grade
Kersey Run
Intakes
Byrnedale
255
W. LEWIS
D. HETRICK
Wm. REARICK
T. A. RUSSELL
R. LEVENDUSKY
LEGEND
AREA AFFECTED 40 ACRES
SEDIMENTATION BASIN
TREATMENT POND
GROUNDWATER FLOW
SLOPE MEASUREMENT
TESTHOLE
PROPERTY LINES
MINE WORKINGS
Phase I MINING SEQUENCE
SPRING, WELL, SEEP
BACKGROUND WATER SAMPLE
MONITORING WATER SAMPLE
REVISIONS
12/23/81 for Corrections Hess & Fisher Engineers, INC.
3/24/82 for Overburden Drill Hole Locations (MFA)
7/19/82 for Corrections (RV)
7/29/82 for Overburden Drill Hole G And Spoil Sample Locations (MFA)
EXHIBIT 5
P & N COAL COMPANY, INC.
MINTEER NO. 1
JAY TWP.
ELK COUNTY
MINE DRAINAGE PERMIT NO. 24810105
HESS & FISHER ENGINEERS, INC.
JUNE 1981
CLEARFIELD, PA.
SCALE: 1 inch = 400 feet
0 1 2 3 4 6 8