



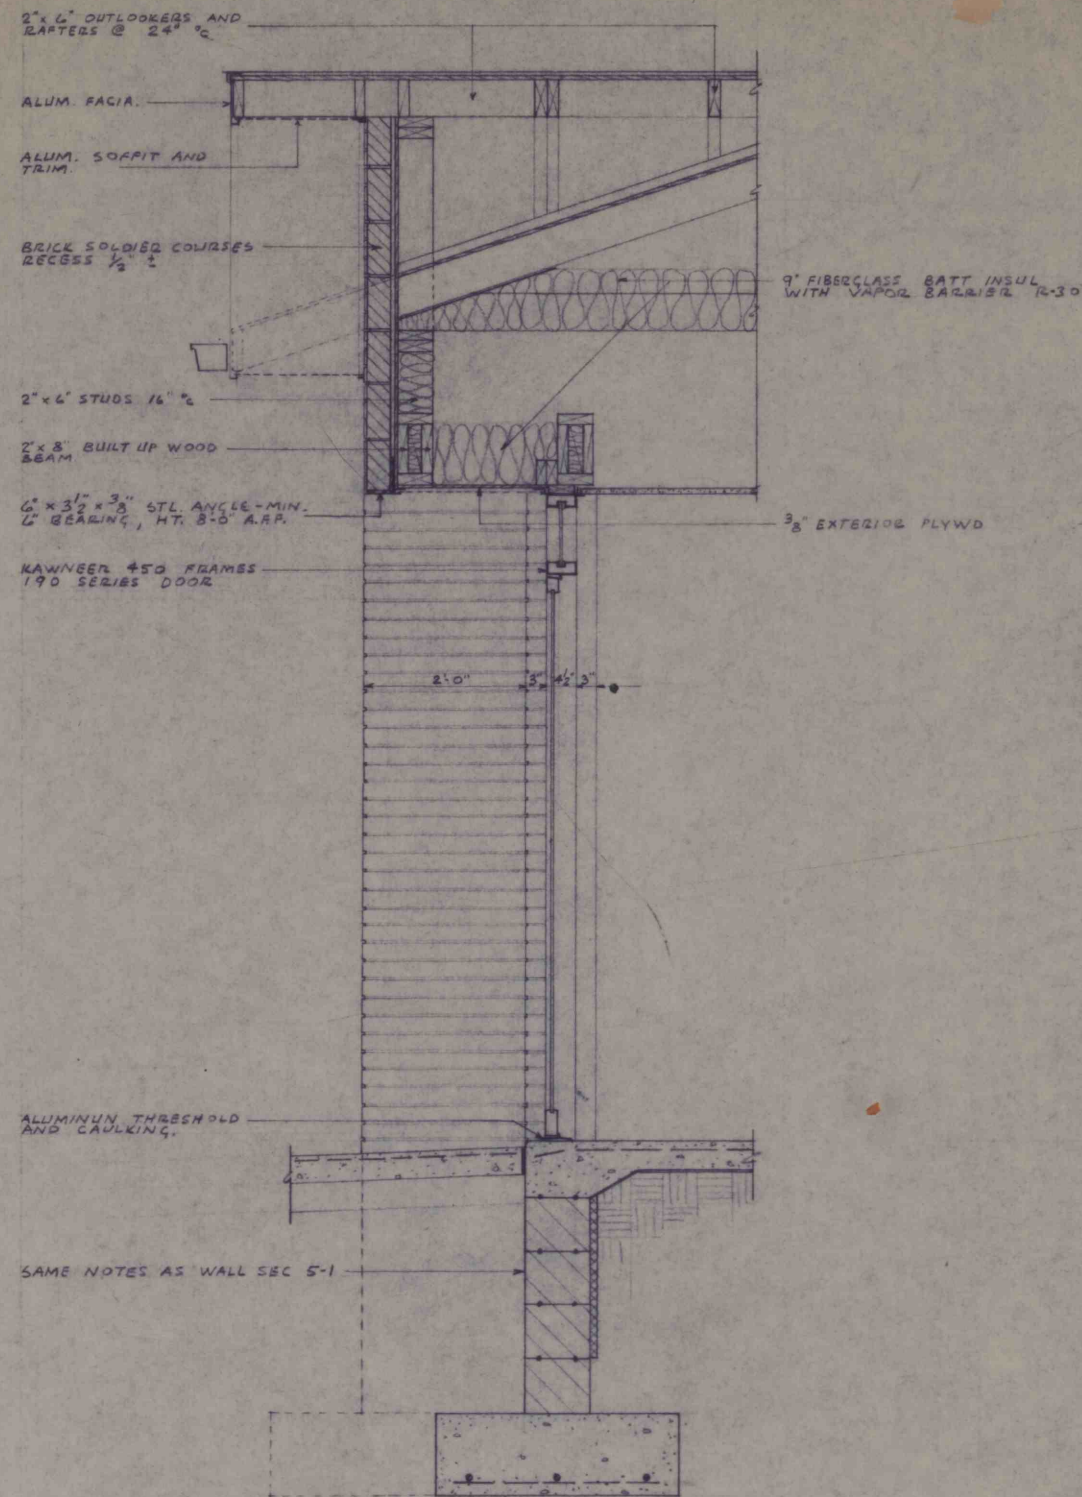


WALL SECT

5/3

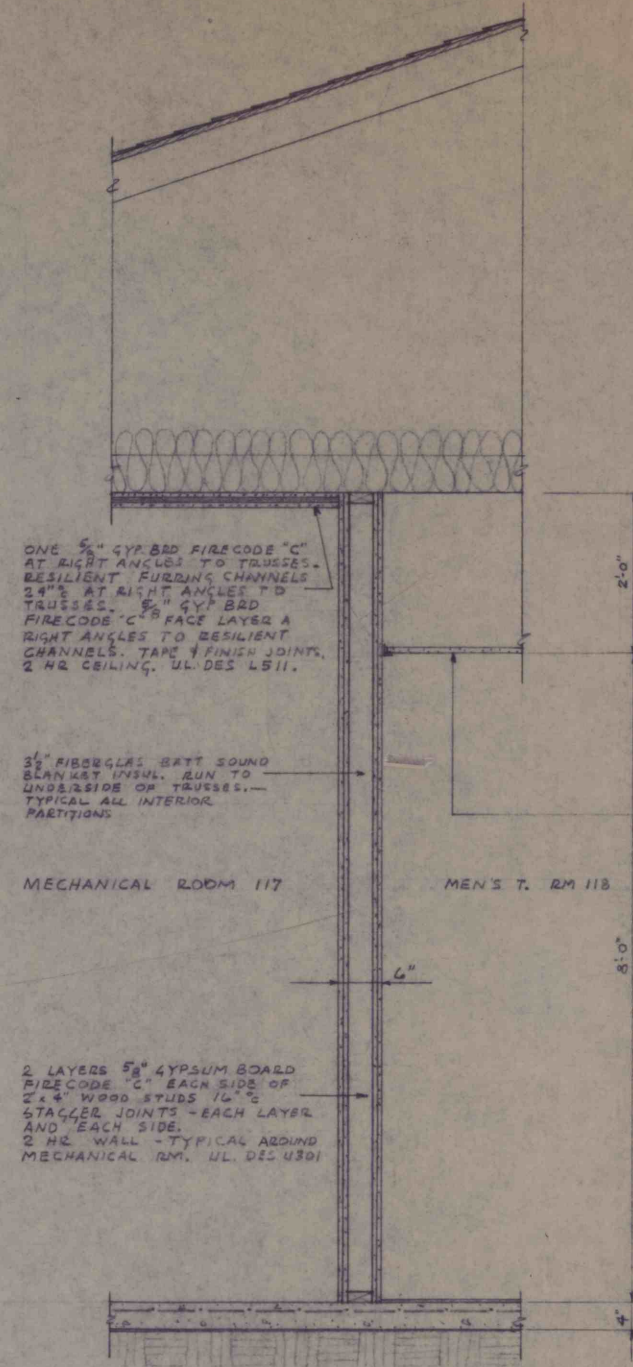

WALL SECT

5/2

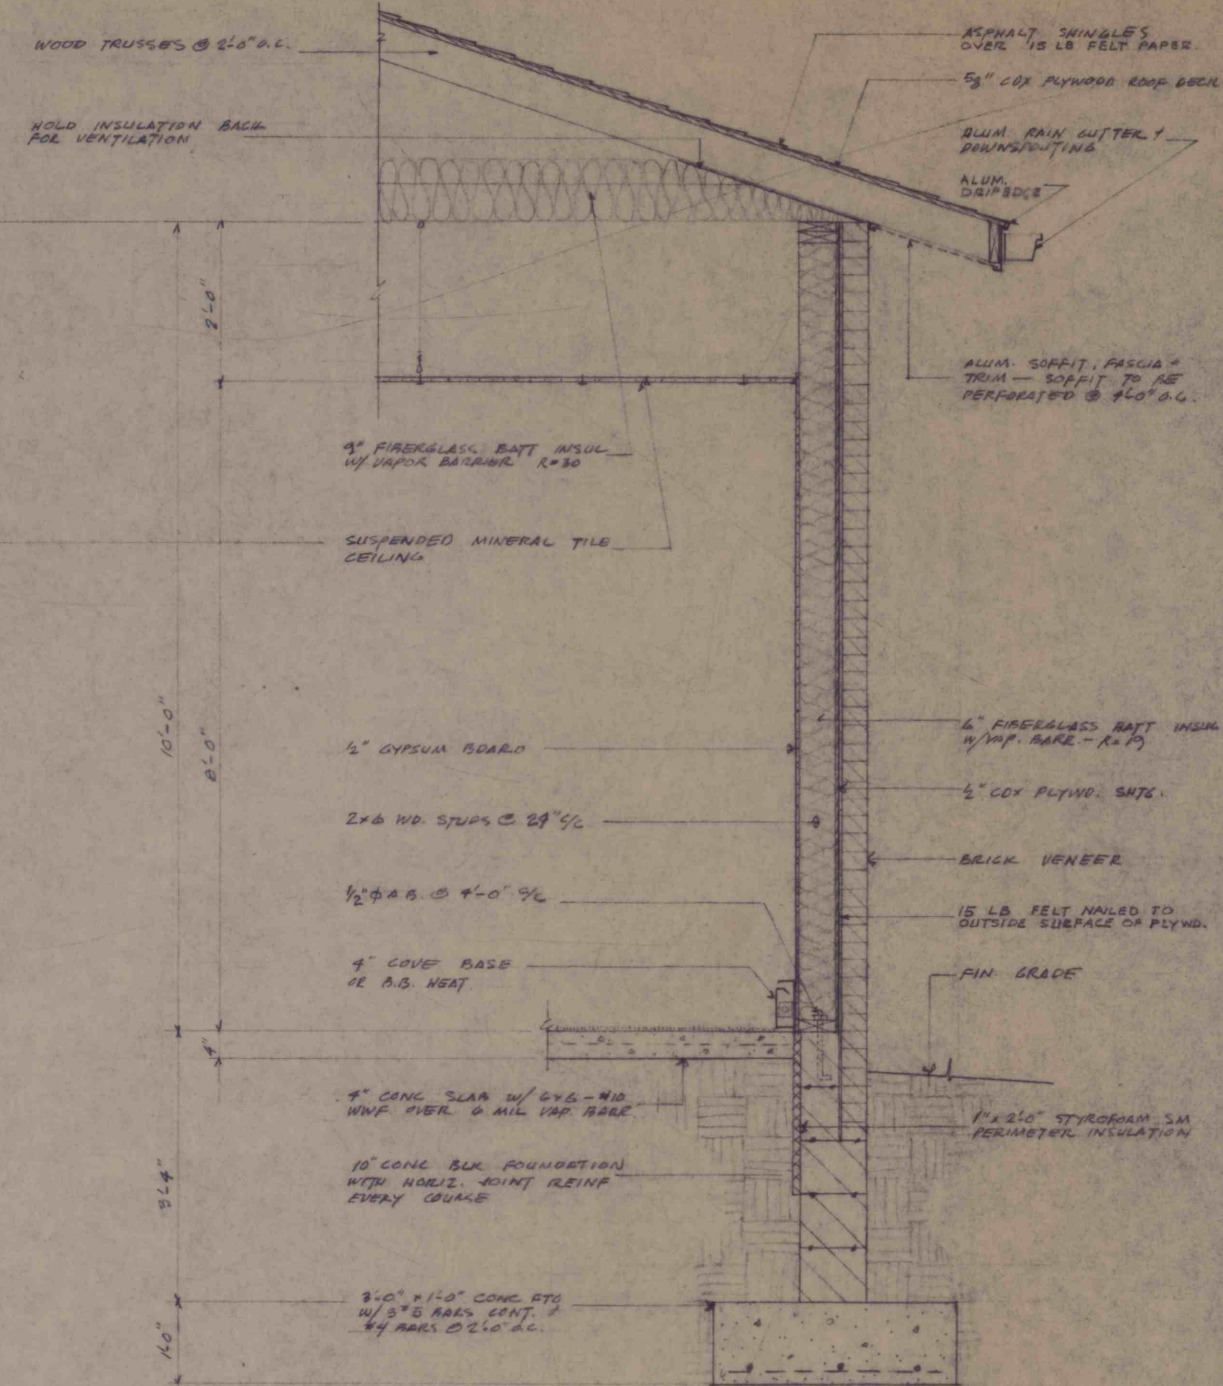

WALL SECT

5/1

FINAL CONTRACT DRAWINGS

NEW OFFICE BUILDING
FOR P & N COAL CO.
WEST MAHONING ST.
PUNXSUTAWNEY, PA.

5

MAR 15 1982
MAR 29 1982
APR 12 1982
APR 30 1982



KRING & TEPLA
ARCHITECTS

P.O. BOX 727 KWANS TRAIL
DUBOIS, PENNSYLVANIA 15801
PHONE (814) 351-1261

