



W-10-5

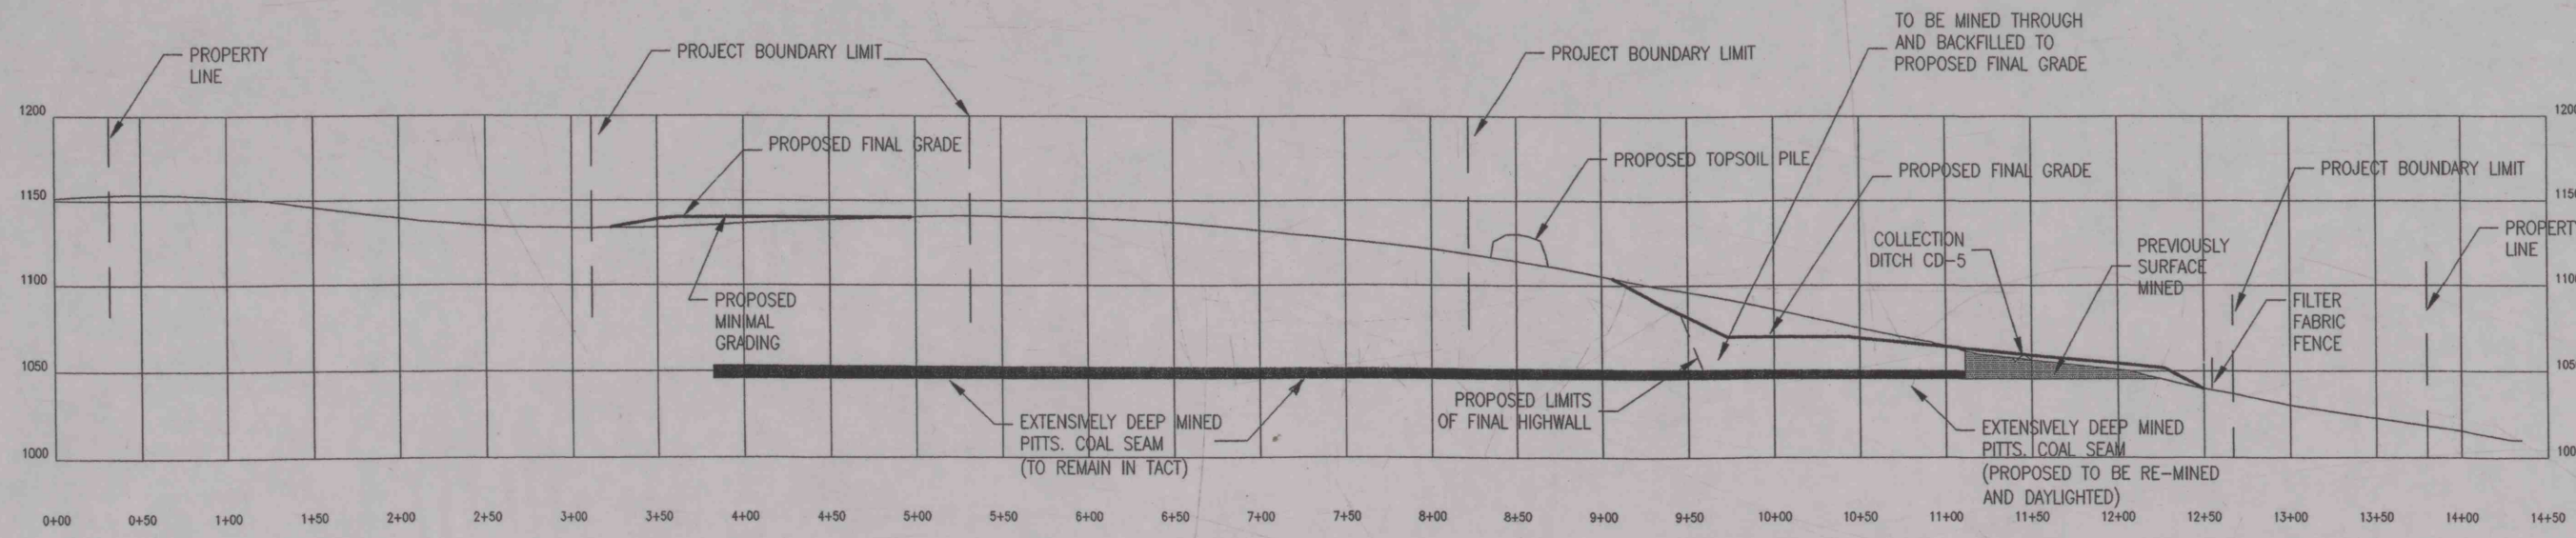

CROSS SECTION A-A

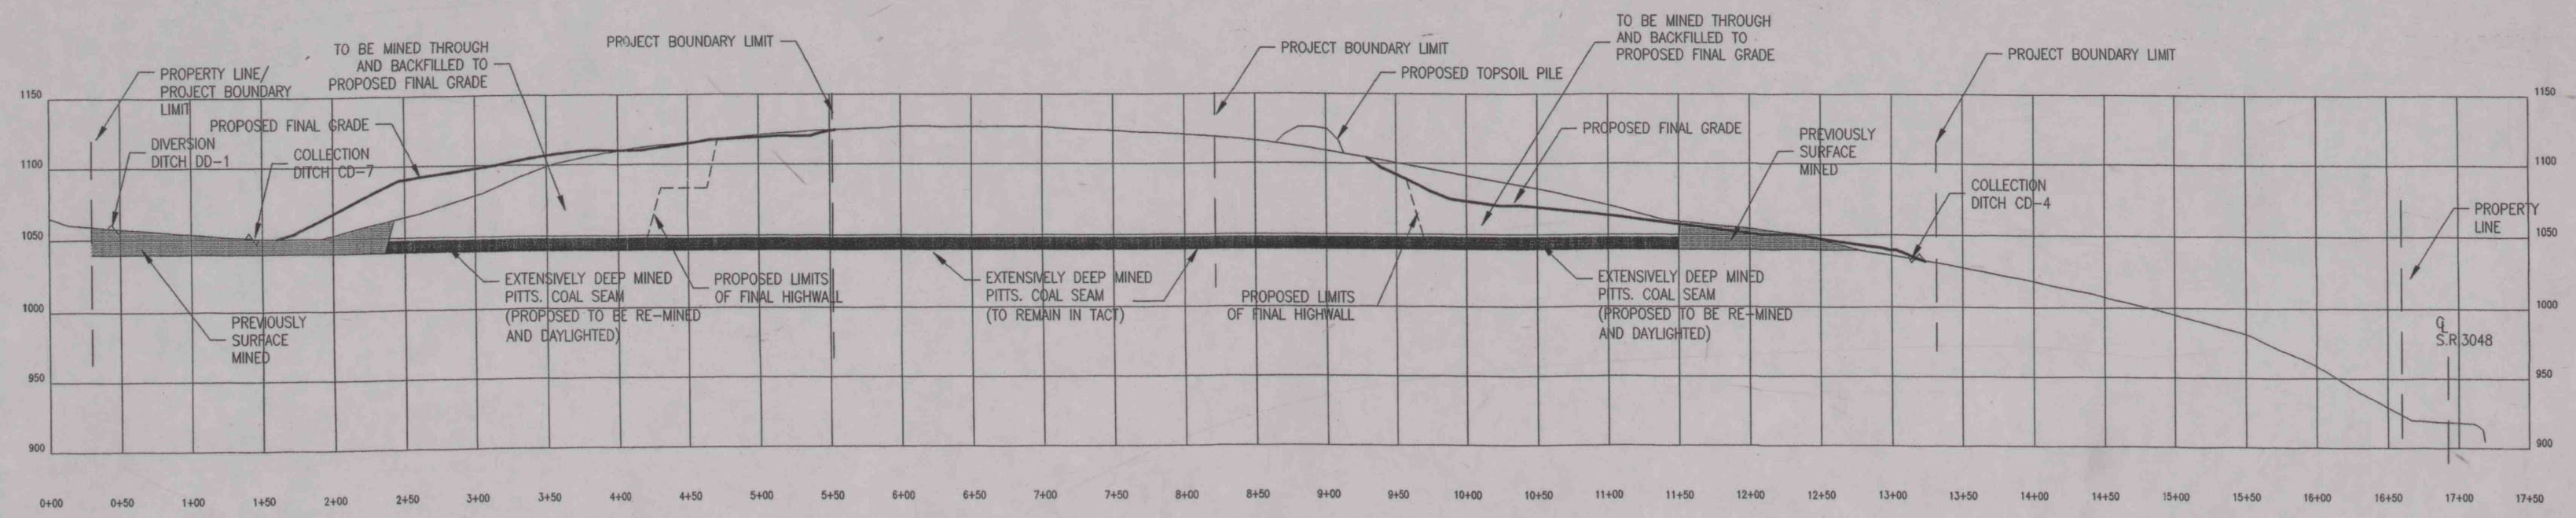

CROSS SECTION B-B

REVISIONS		DESCRIPTION	
NO.	DATE	NO.	DATE

DESIGNED BY	DATE	CHECKED BY	DATE	APPROVED BY	DATE

SCALE 1"=60'

DRAWING NO.

DRAWING TITLE:
BINOTTO CONTRACTING, INC.
WALKERS GLEN ESTATE
PROPOSED GFCC
CROSS SECTIONS
COLLIER TWP.
ALLEGHENY CO.

RAR engineering group, inc.
1135 Butler Avenue, New Castle, Pennsylvania 16101
telephone 724.652.1004 fax 724.652.3814 email rarengineering@rarengineering.com

SEAL
SIGNATURE
DATE

4 of 4
SHEET NUMBER