


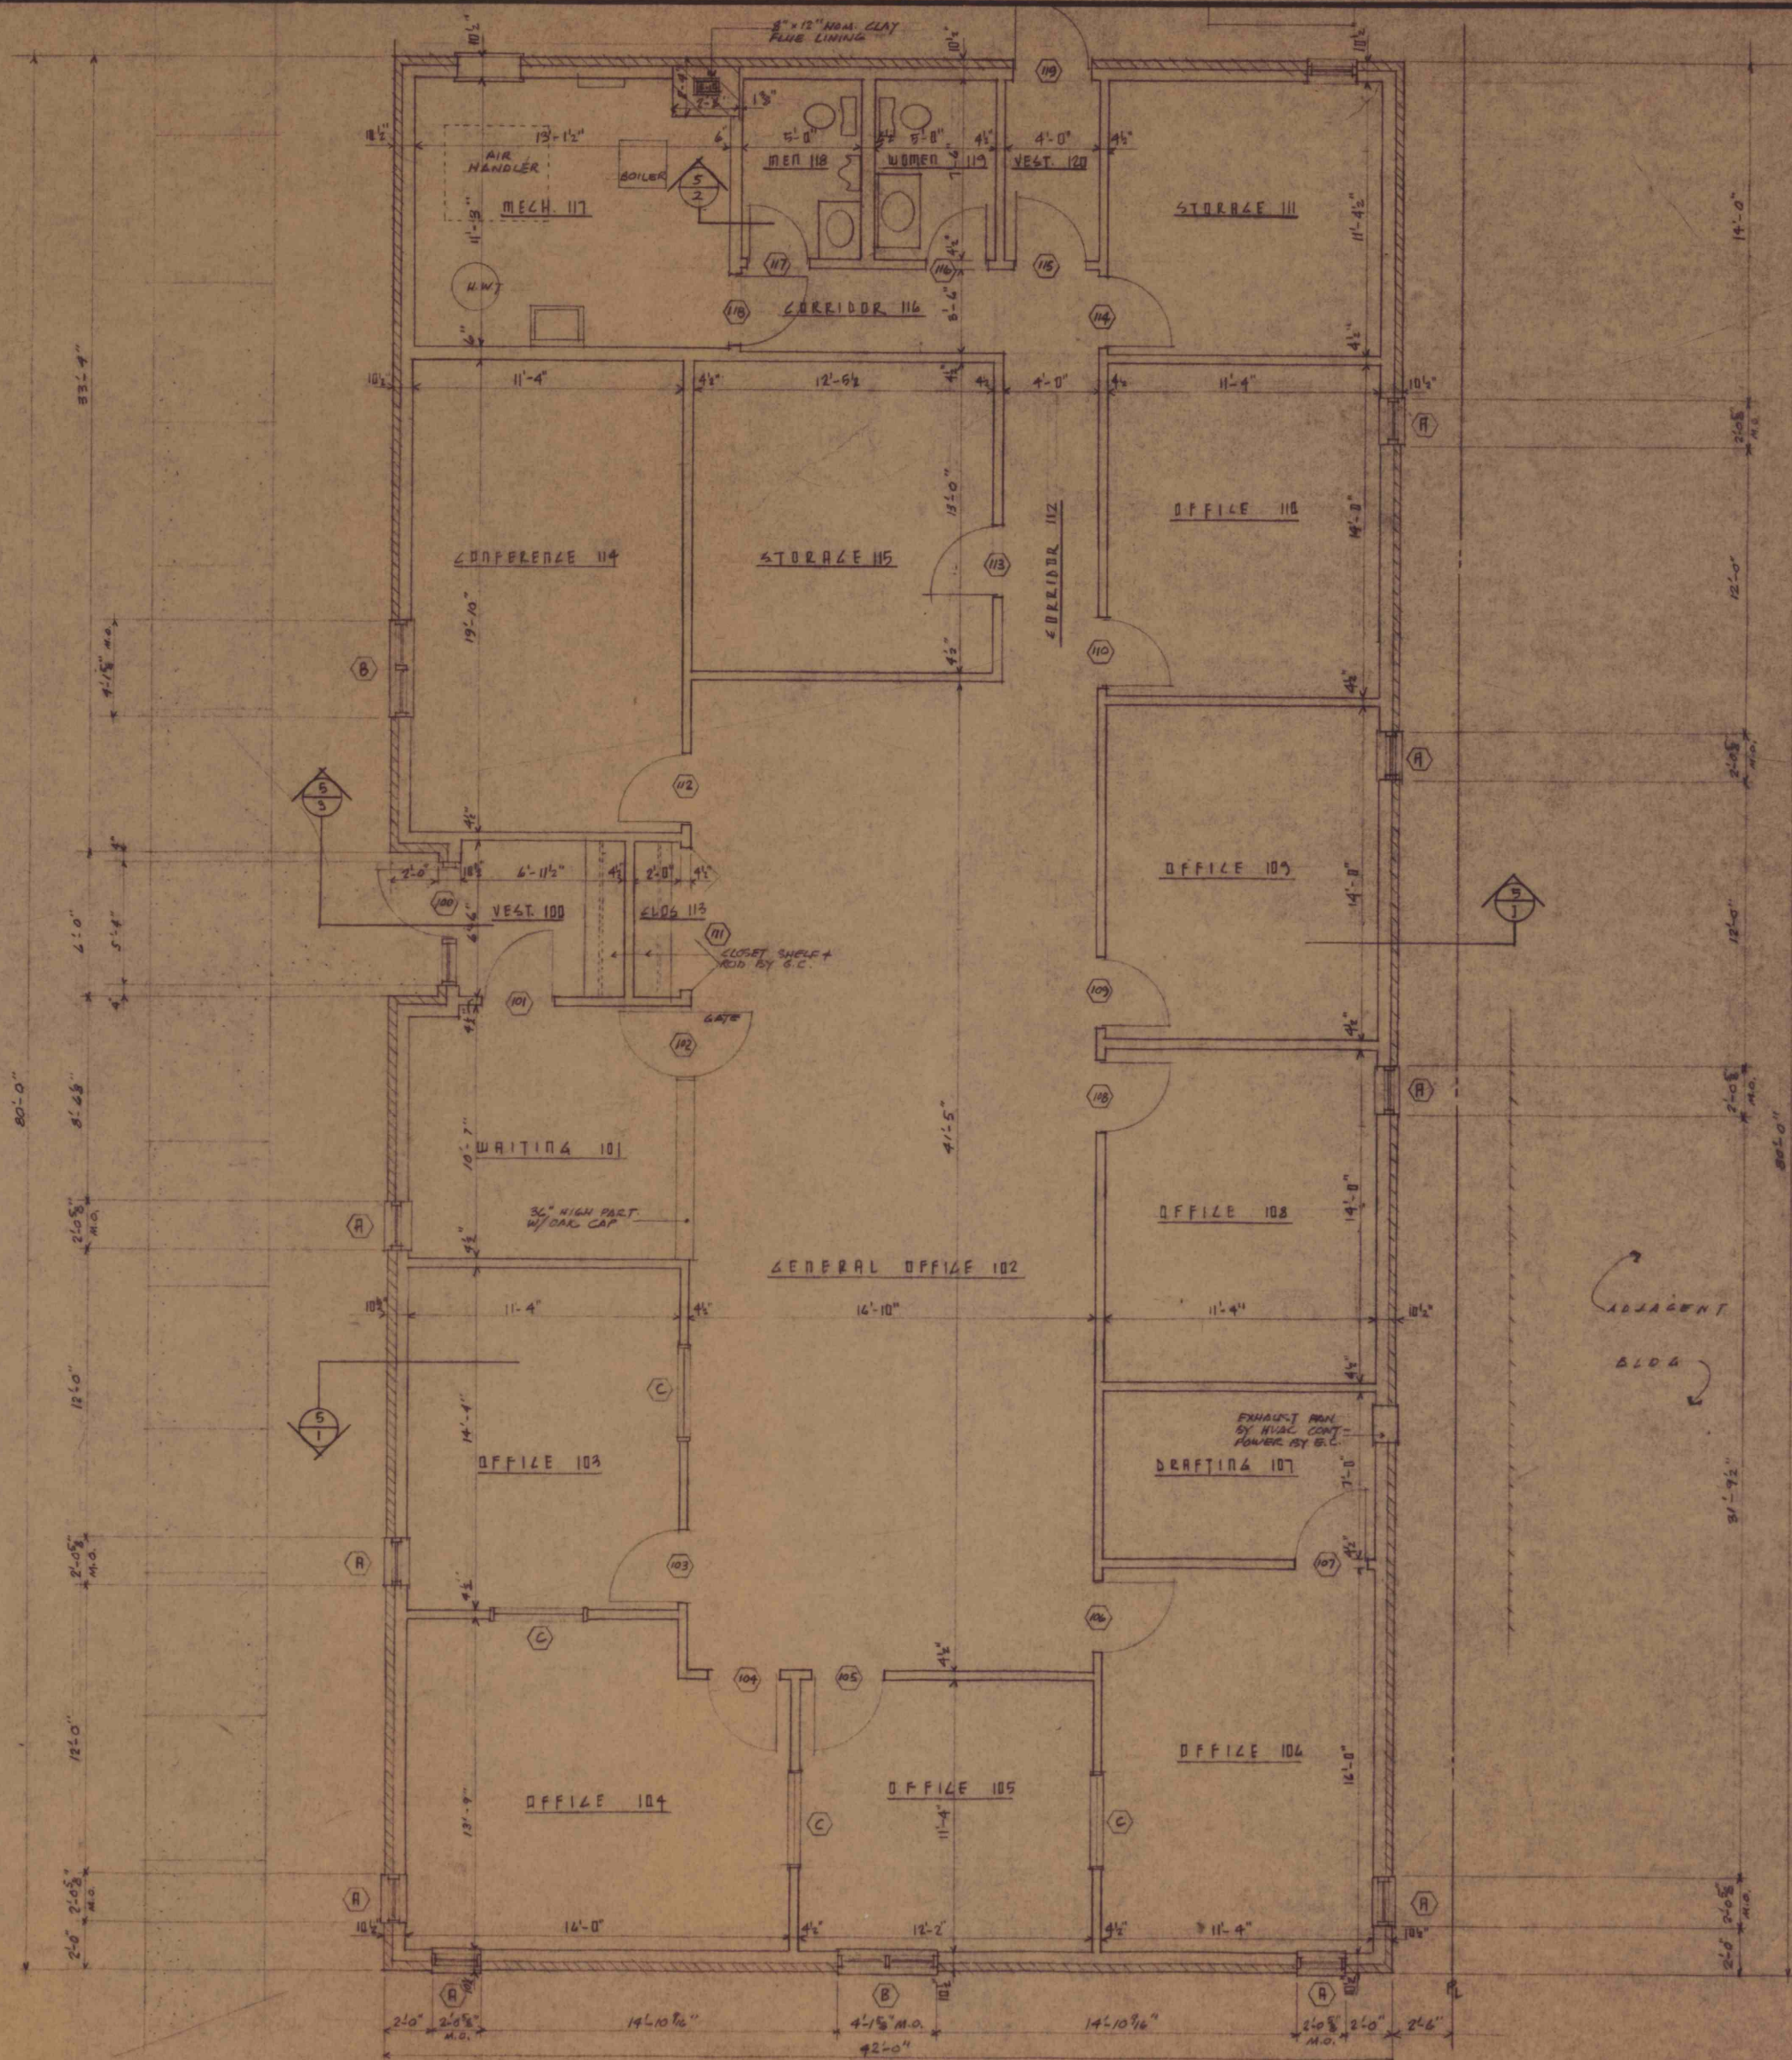

FINAL CONTRACT DRAWINGS

NEW OFFICE BUILDING
FOR **P & N COAL CO.**
WEST MAHONING ST.
PUNXSUTAWNEY PA.

MAR 15 1982
MAR 23 1982
APR 12 1982
APR 30 1982

2



KRING & TEPLICA
ARCHITECTS

JAMES H. KRING, P.A.
NICHOLAS TEPLICA, P.A.
ROBERT M. HALLSTROM

P.O. BOX 727 KIRWAN TRAIL
DUBOIS, PENNSYLVANIA 15801
PHONE (814) 371-1541

