


LEGEND

--- PROPERTY LINE
--- SOIL LINE
Mn SOIL TYPE

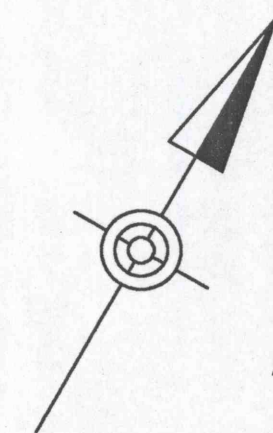


NARDONE BROTHER BAKING
COMPANY
D.B. 2724, PG. 466

CAVANAUGH ELECTRICAL
CONTRACTING, INC.
D.B. 2724, PG. 466

LUZERNE COUNTY INDUSTRIAL
DEVELOPMENT AUTHORITY
D.B. 2144, PG. 536

ROCCO DOMIANO
D.B. 1971, PG. 331

PROJECT
LOCATION

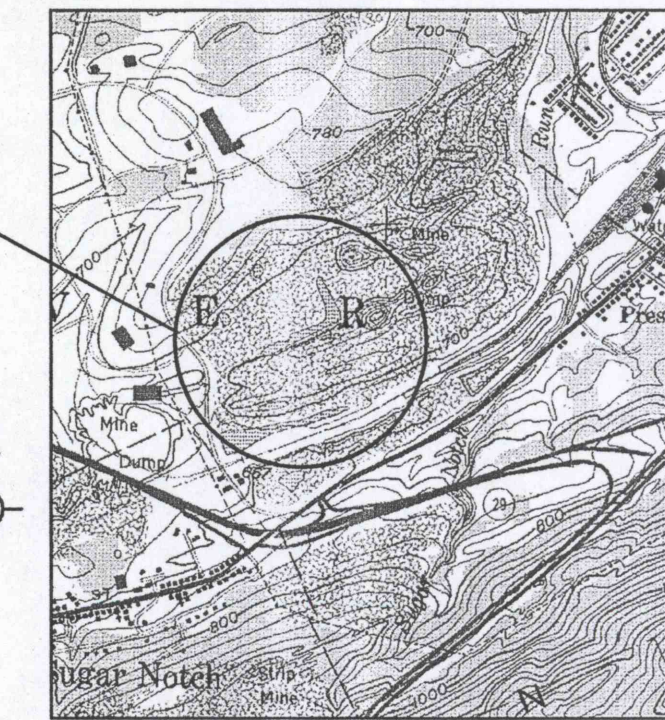

PORTION OF WILKES-BARRE WEST QUADRANGLE
LOCATION MAP
GRAPHIC SCALE: 1" = 2000'
2000 0 2000 4000


**Borton
Lawson**
ENGINEERING
ARCHITECTURE
www.borton-lawson.com

Northeast Pennsylvania
613 Baltimore Drive
Suite 300
Wilkes-Barre, PA. 18702-7903
Voice: 570-821-1999
Fax: 570-821-1990

Lehigh Valley
3893 Adler Place
Suite 100
Bethlehem, PA. 18017
Voice: 484-821-0470
Fax: 484-821-0474

LASLEY AVE

NEW COMMERCE BOULEVARD

NEW HANOVER STREET

SOIL DATA:

SOIL TYPES ARE TAKEN FROM GIS USDA/NATURAL RESOURCE
CONSERVATION SERVICE.

- Mn - MINE WASH
- Mh - MINE DUMP, BURNED
- Sm - STRIP MINE
- Mg - MINE DUMP

ROCCO DOMIANO
D.B. 1971, PG. 331

GRAPHIC SCALE: 1" = 100'
100 0 100 200

EXISTING CONDITIONS PLAN

EARTH CONSERVANCY HUBER III
RECLAMATION PROJECT

HANOVER TOWNSHIP LUZERNE COUNTY PENNSYLVANIA

REVISIONS

DATE: SCALE: AS NOTED
DR. BY: JEB
CH. BY:

PROJECT NO. 2005-1748-02
DRAWING NO.