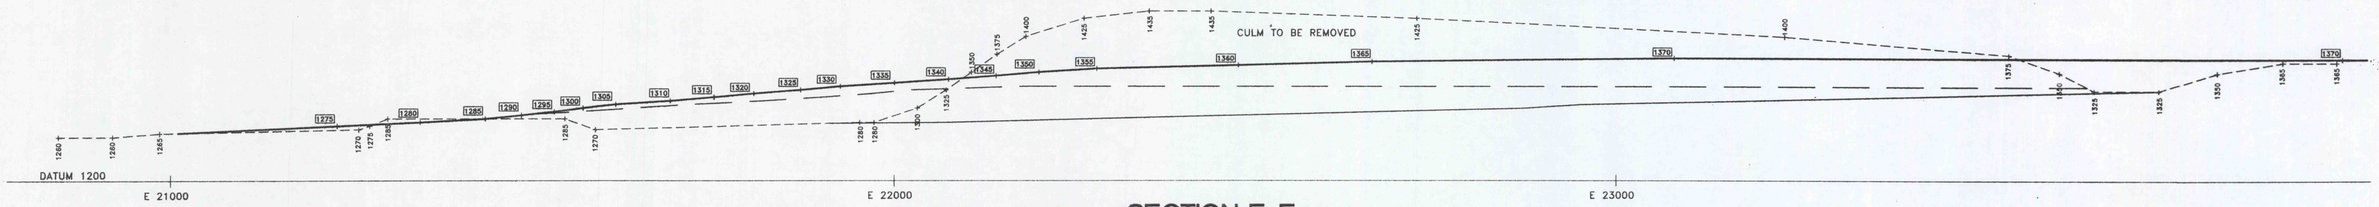

SECTION E-E

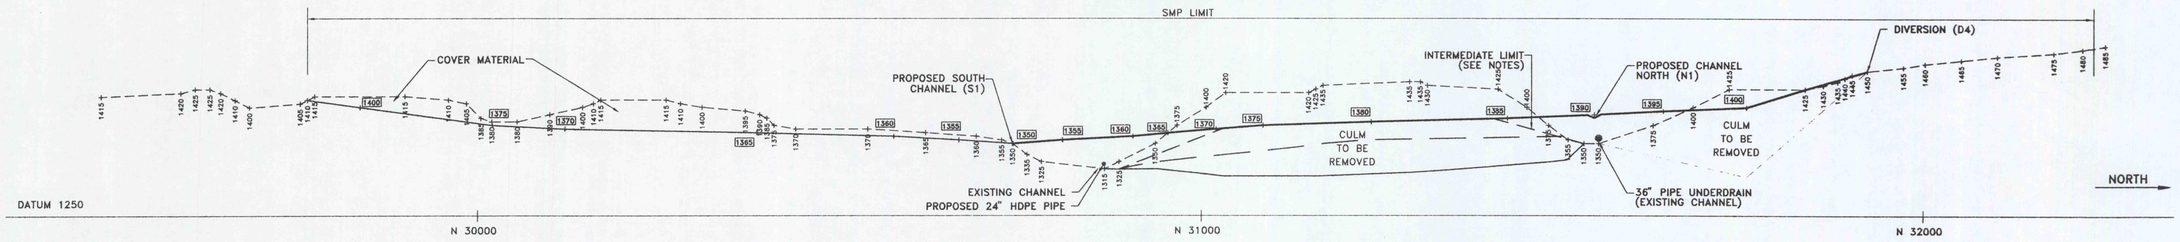

SECTION A-A

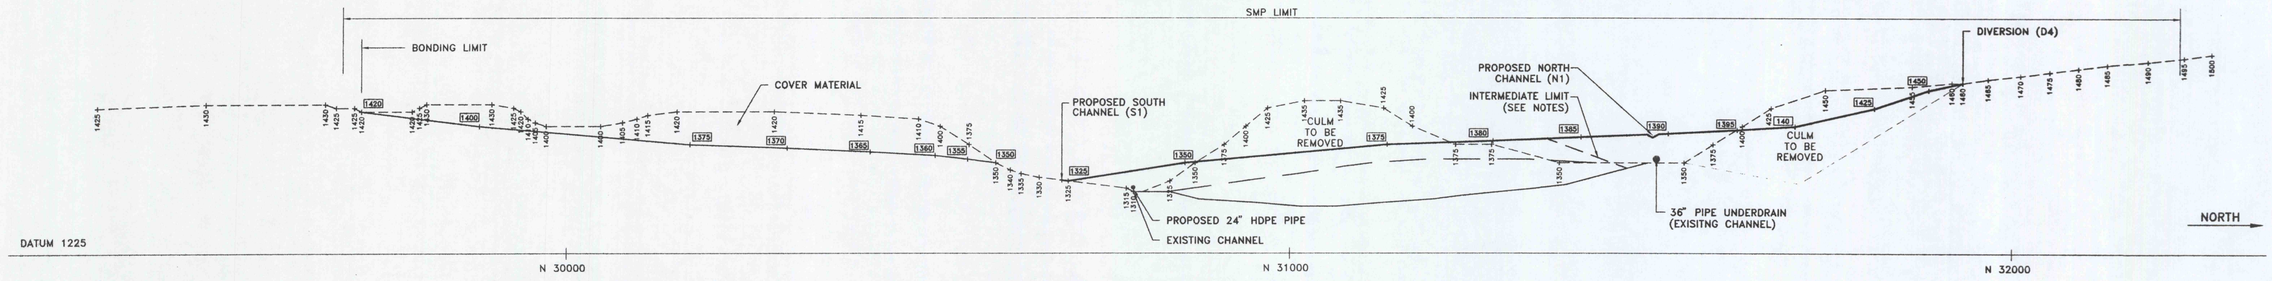

SECTION B-B

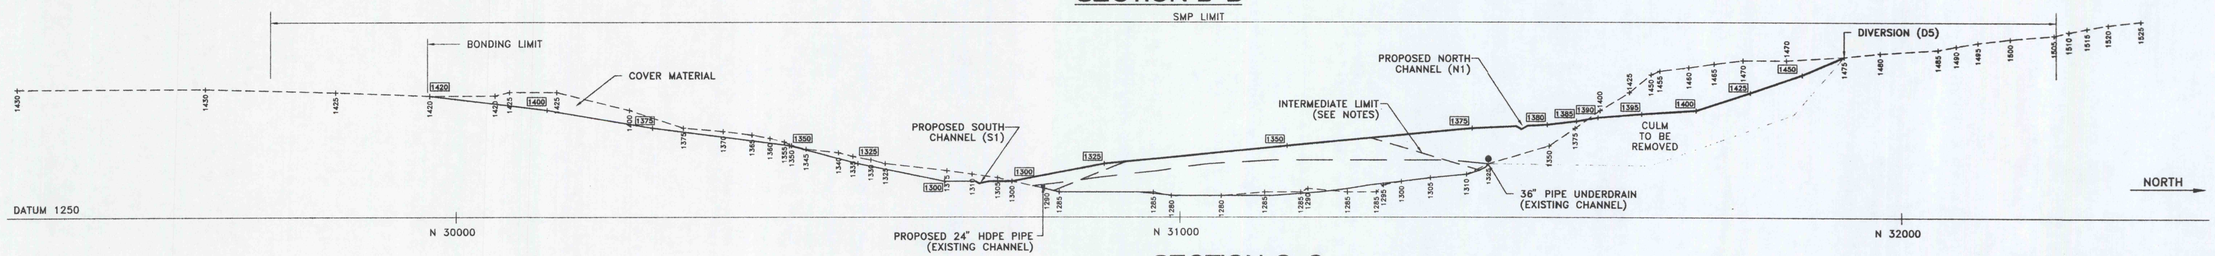

SECTION C-C

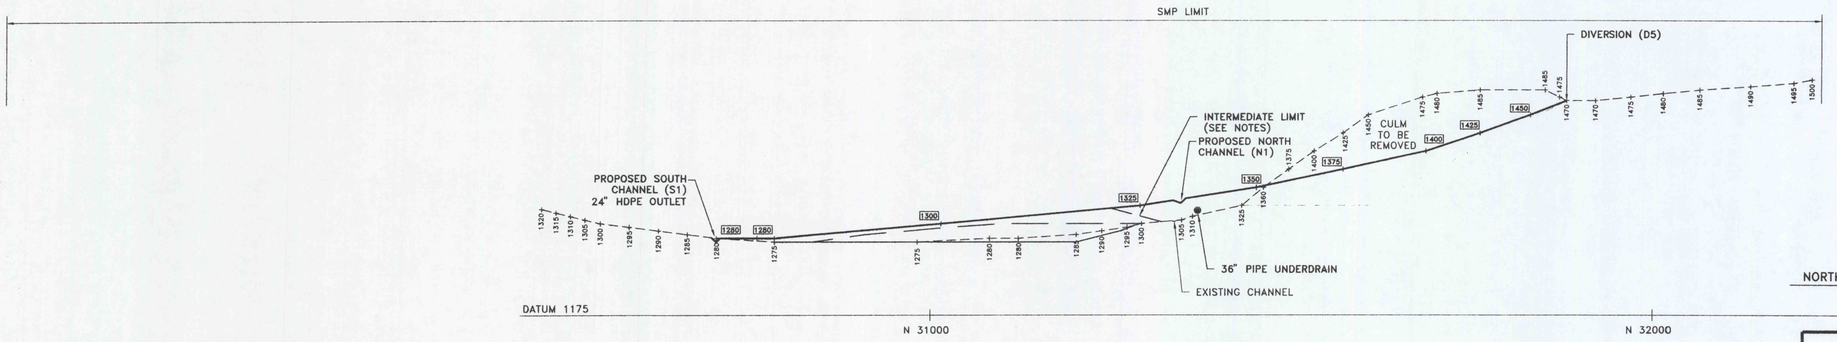

SECTION D-D

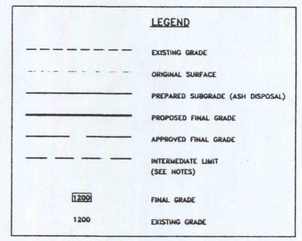

REVISION	DATE	DESCRIPTION	BY
2	06/01/95	GENERAL REVISIONS	MTG
1	10/10/94	GENERAL REVISIONS	AFJ

SUSQUEHANNA COAL COMPANY
MT. CARMEL COGENERATION PLANT
SMP #49870202

MT. CARMEL TOWNSHIP NORTHUMBERLAND COUNTY, PA

WJP Engineers
Pottsville, PA 17901
Telephone (717) 622-4550

ASH DISPOSAL CROSS SECTIONS

DATE 08/11/94
SCALE 1" = 100'
DRAWN BY RWF/AFJ
APPROVED BY WJP
DRAWING NO. 9070-4
SHEET NO. 3 OF 9

F:\9070\9070PRO3 Tue May 30 13:58:52 1995