




1470
1460
1440
1420
1400
1380
1360
1340
1320
1300
1280
1260
1240

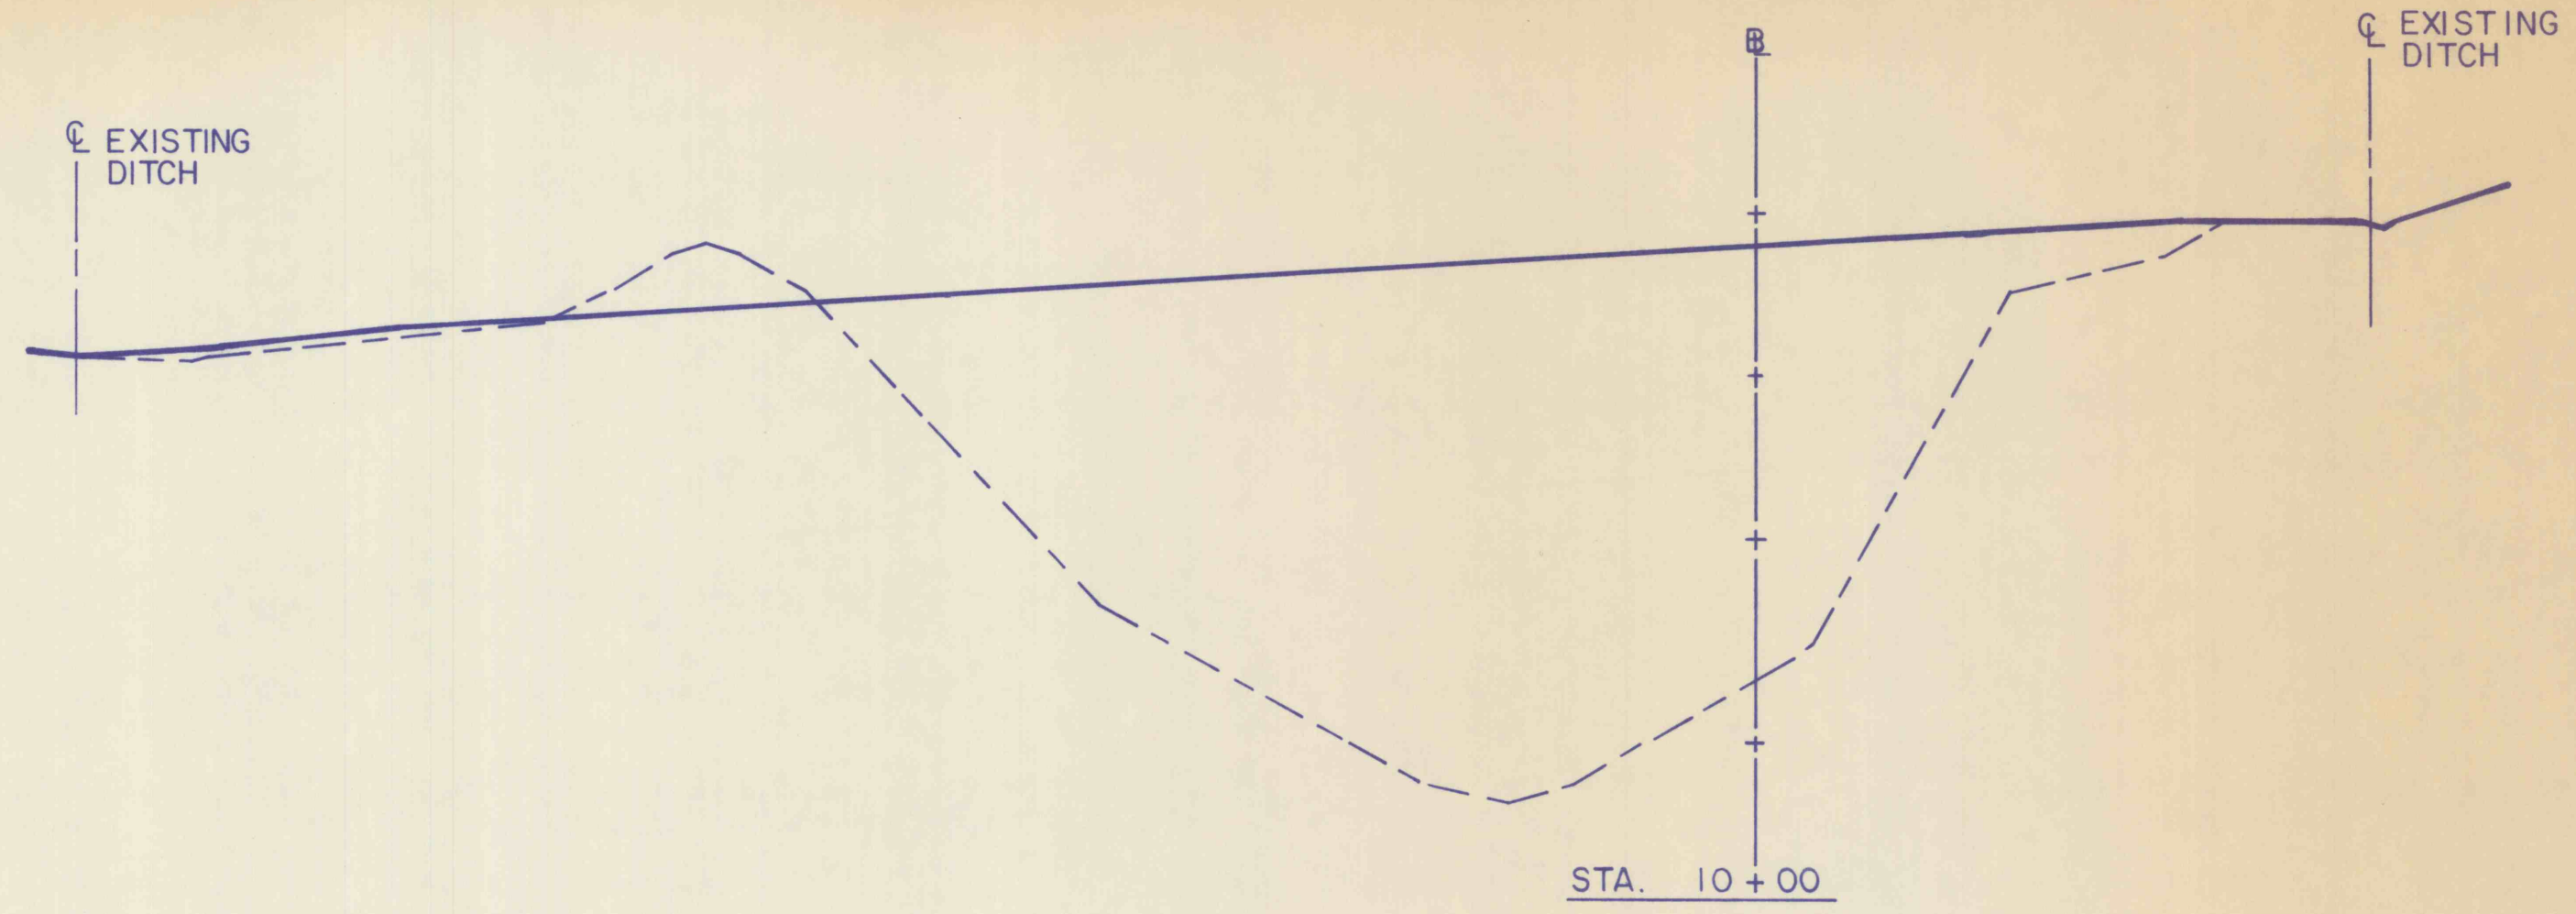


1470
1460
1440
1420
1400
1380
1360
1340
1320
1300
1280
1260
1240

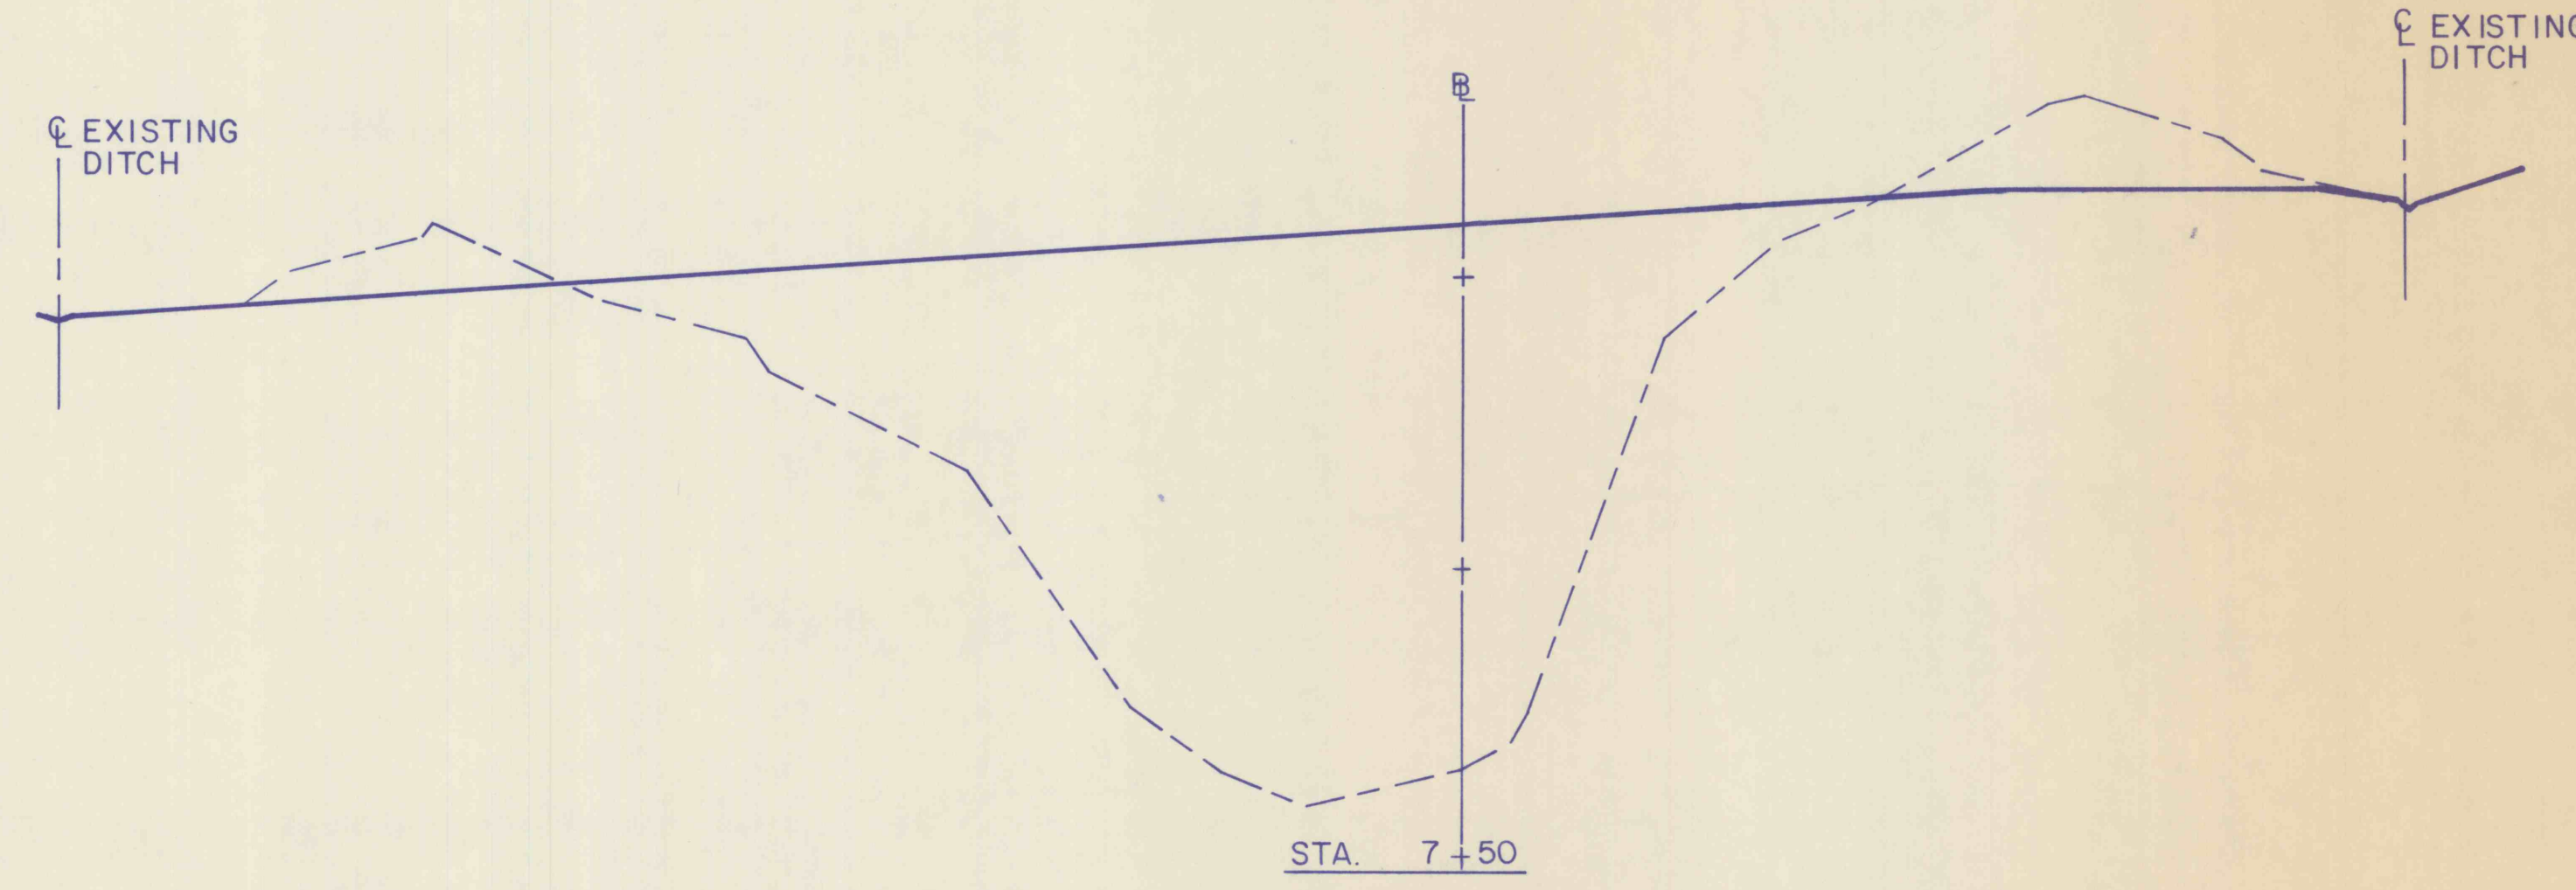

1470
1460
1440
1420
1400
1380
1360
1340
1320
1300
1280
1260
1240


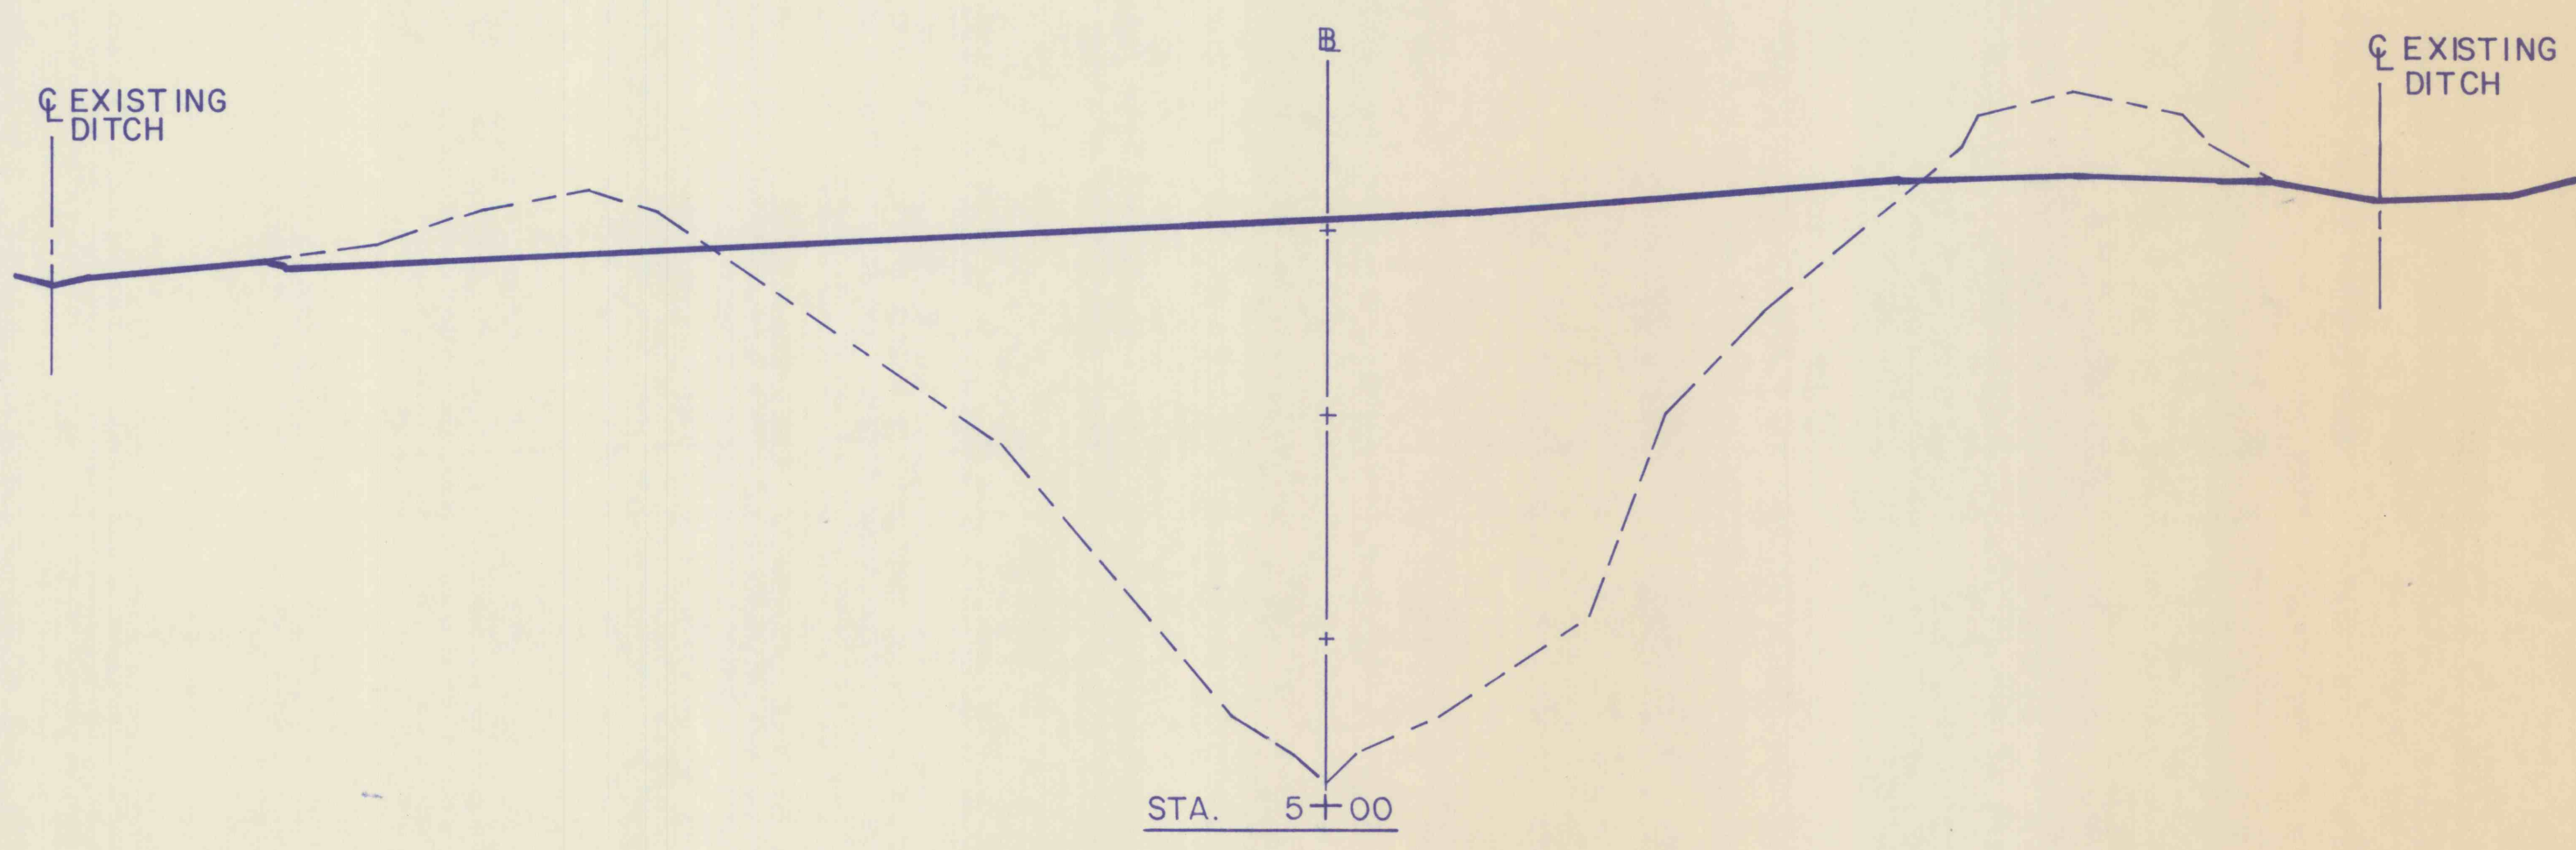


1470
1460
1440
1420
1400
1380
1360
1340
1320
1300
1280
1260
1240

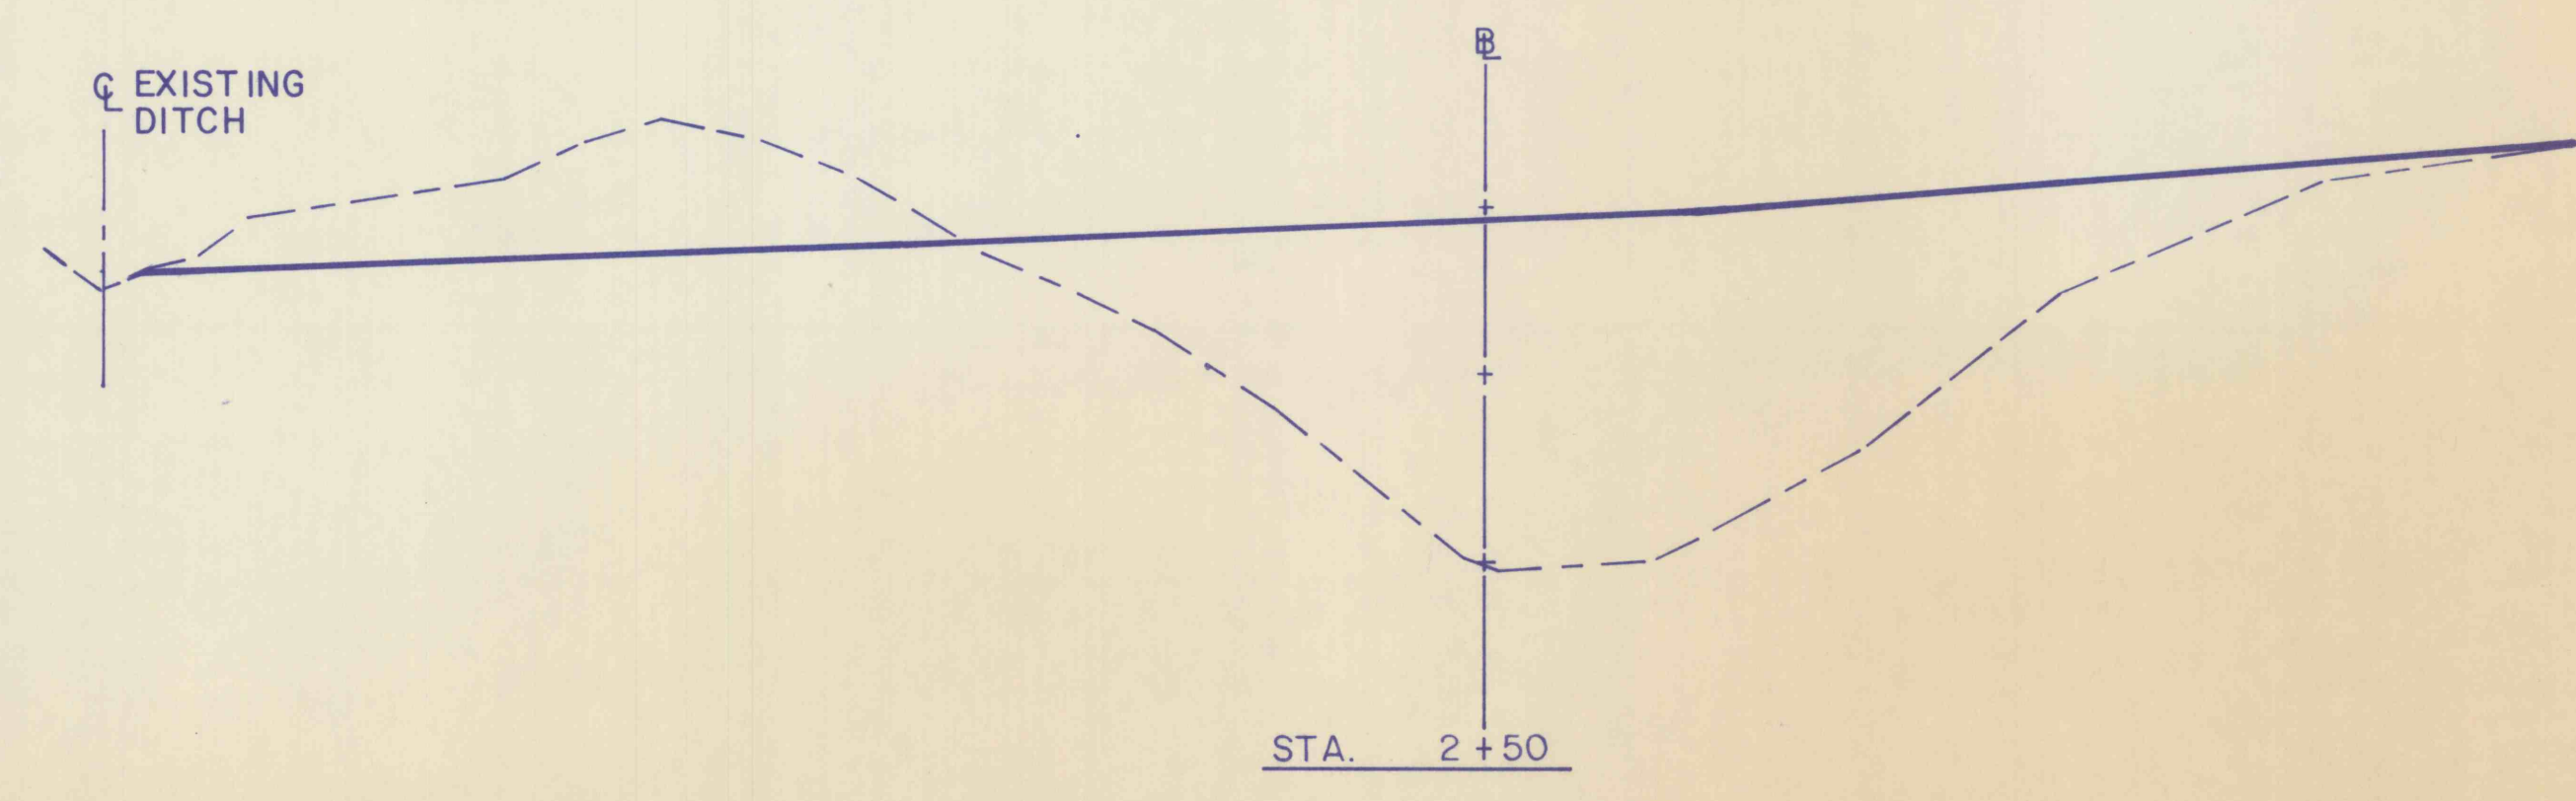

LEGEND
----- EXISTING GROUND
————— PROPOSED GROUND

All Dimensions and existing conditions shall be checked and verified by contractor at the site.

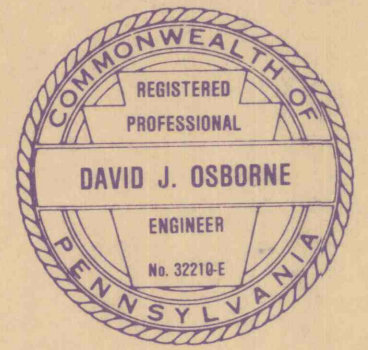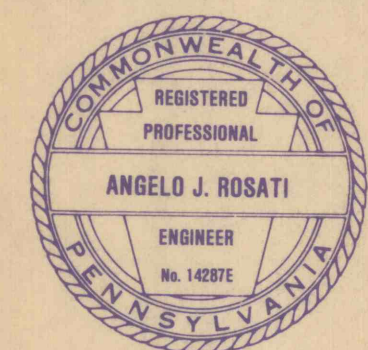NO.	DATE	REVISION	APPR.
SUBMITTED			
PROFESSIONAL			
APPROVED			
CHIEF - DIVISION OF ACID MINE DRAINAGE ABATEMENT			
APPROVED			
DIRECTOR - BUREAU OF ABANDONED MINE RECLAMATION			
			
COMMONWEALTH OF PENNSYLVANIA DEPARTMENT OF ENVIRONMENTAL RESOURCES OFFICE OF RESOURCES MANAGEMENT			
CONTRACT NO. OSM 49(2051)101.1 ABANDONED MINE RECLAMATION NATALIE STRIP MINE MOUNT CARMEL TOWNSHIP NORTHUMBERLAND COUNTY, PA.			
 ceco associates, inc. consulting engineers P.O. BOX 995 SCRANTON, PA. 18501			
CROSS SECTIONS			
DRAWN BY D.P.M.	DATE	DRAWING NO.	
CHECKED BY D.J.O.	SCALE 1"= 50'	5 of 10	