
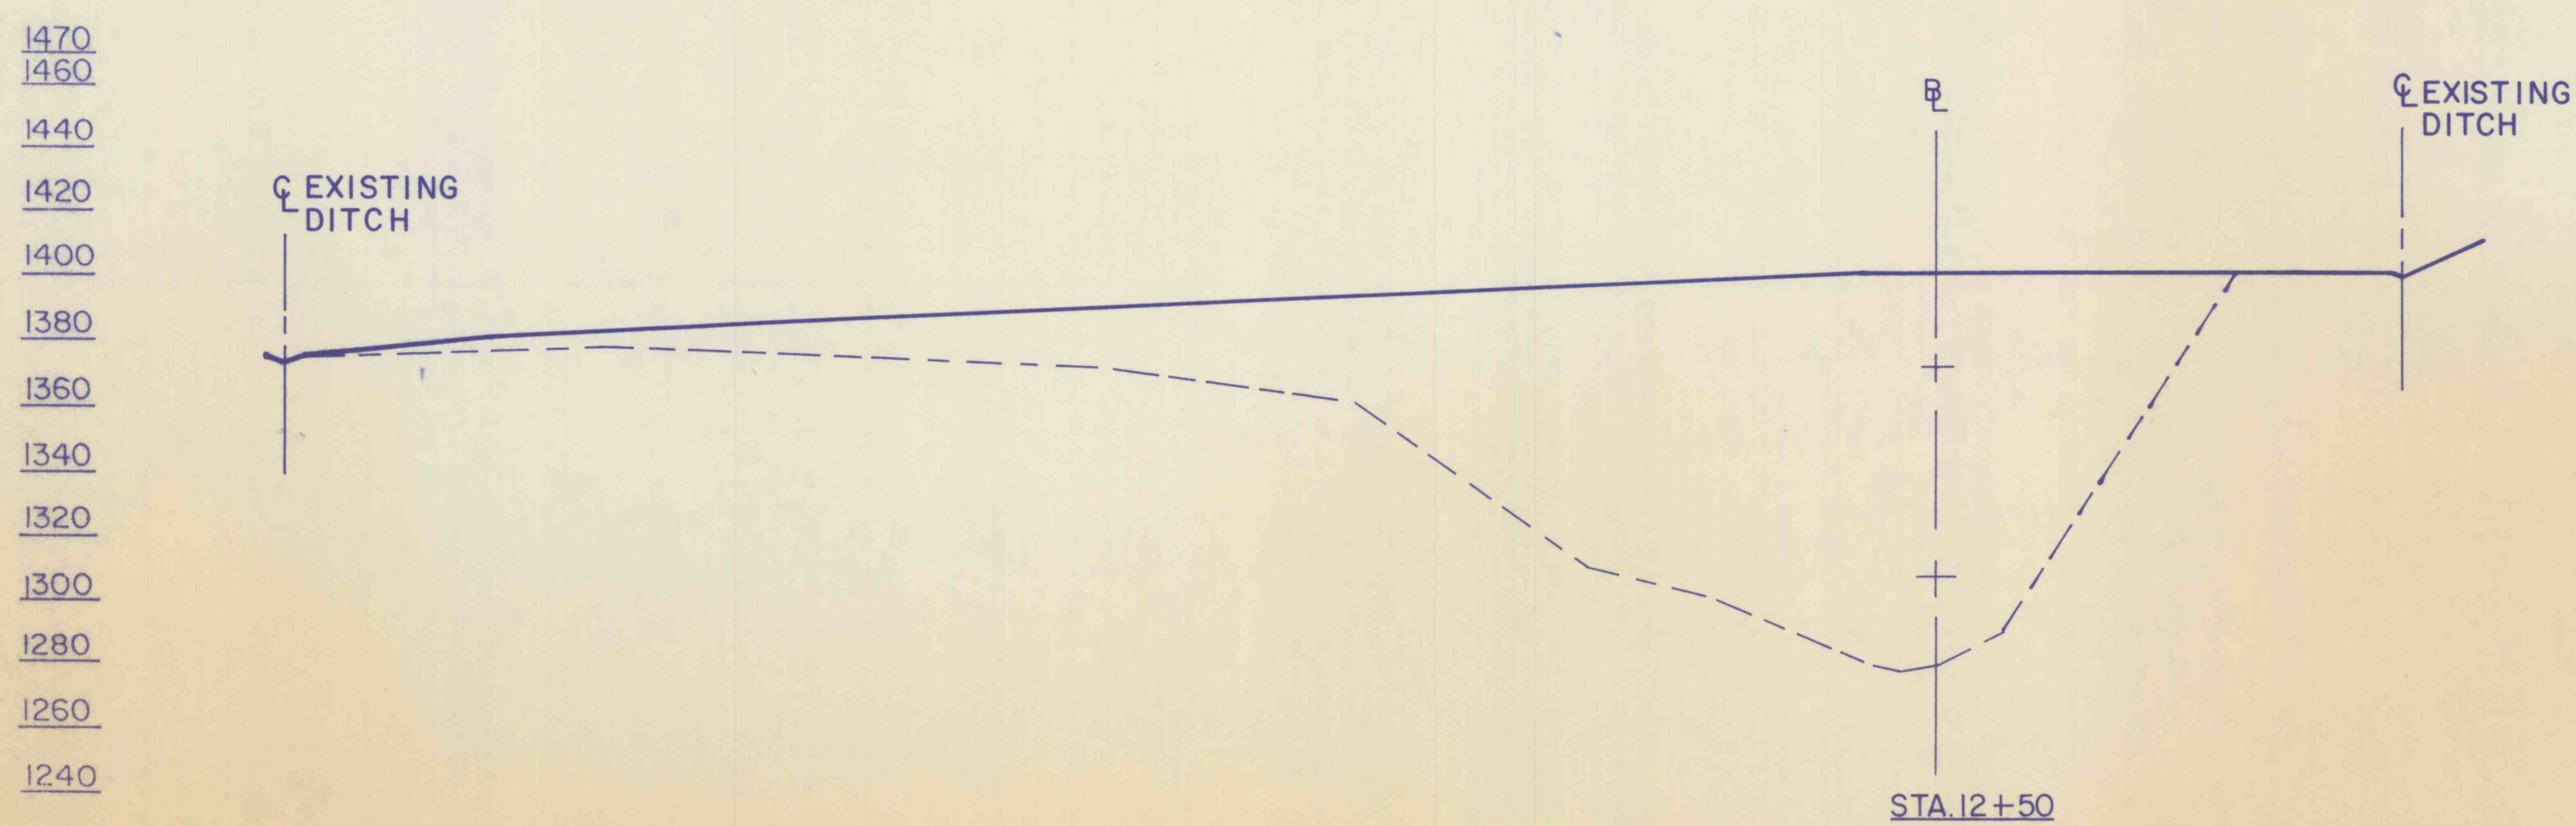
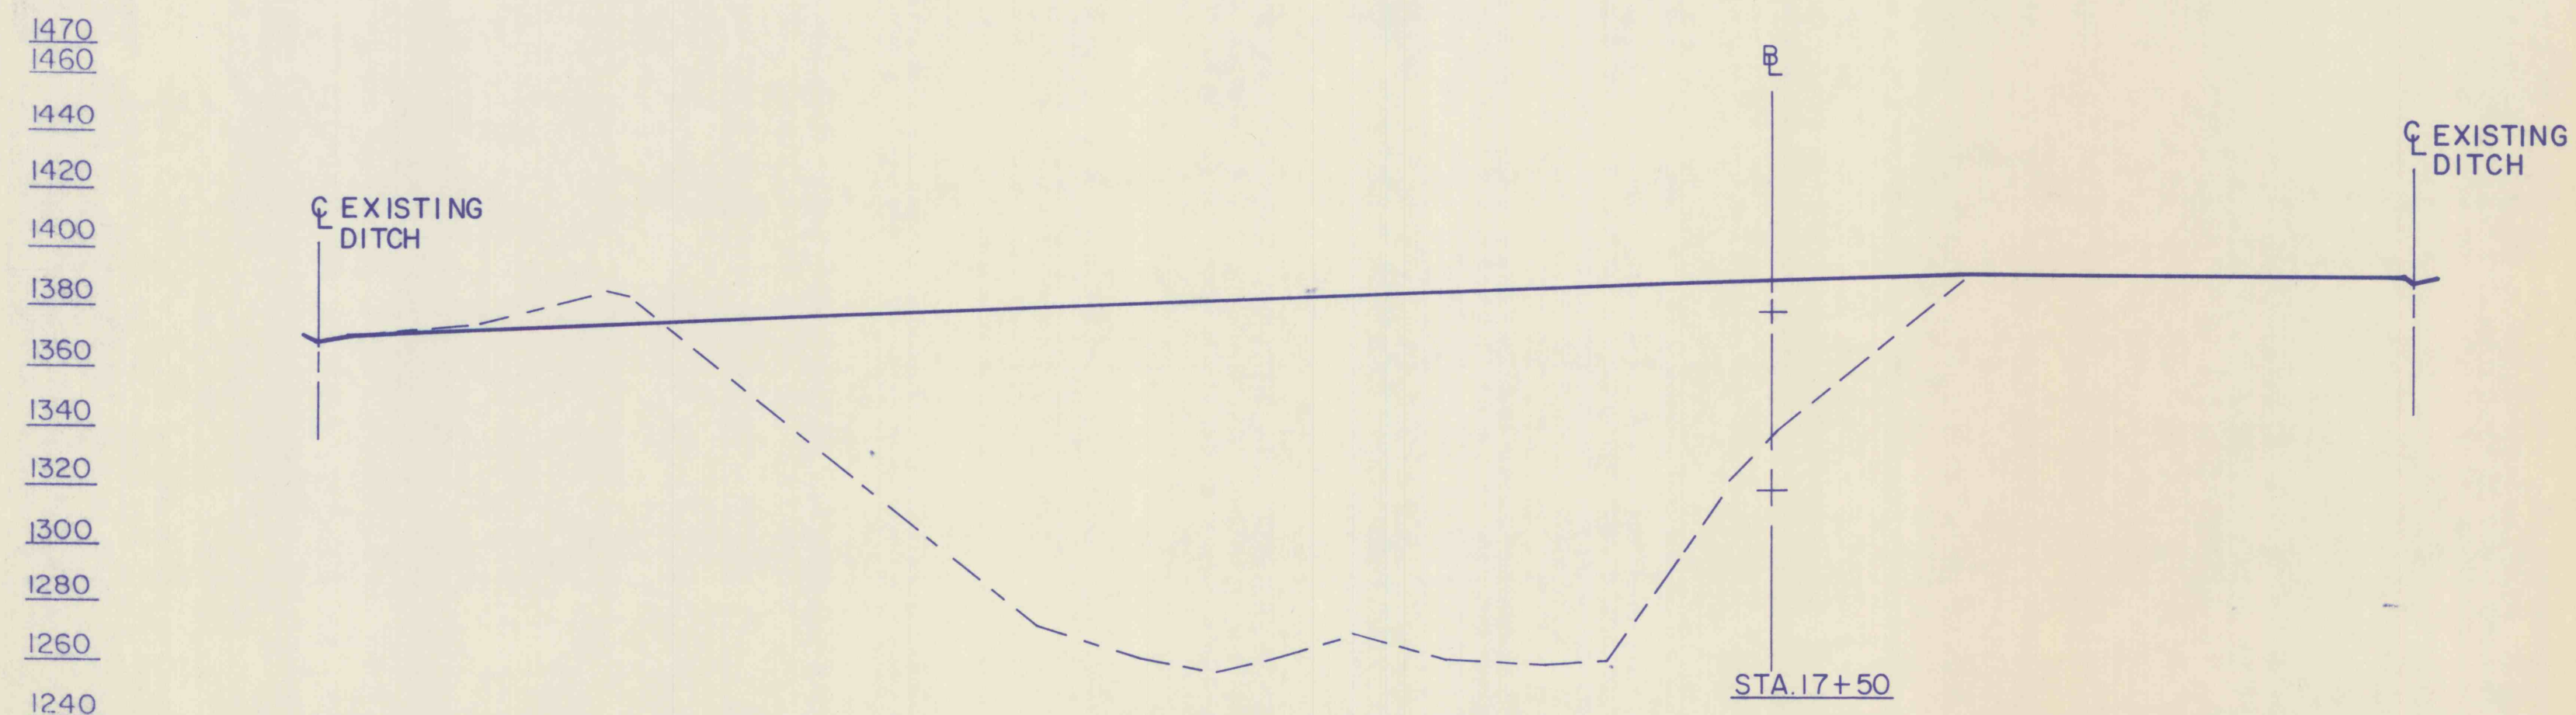
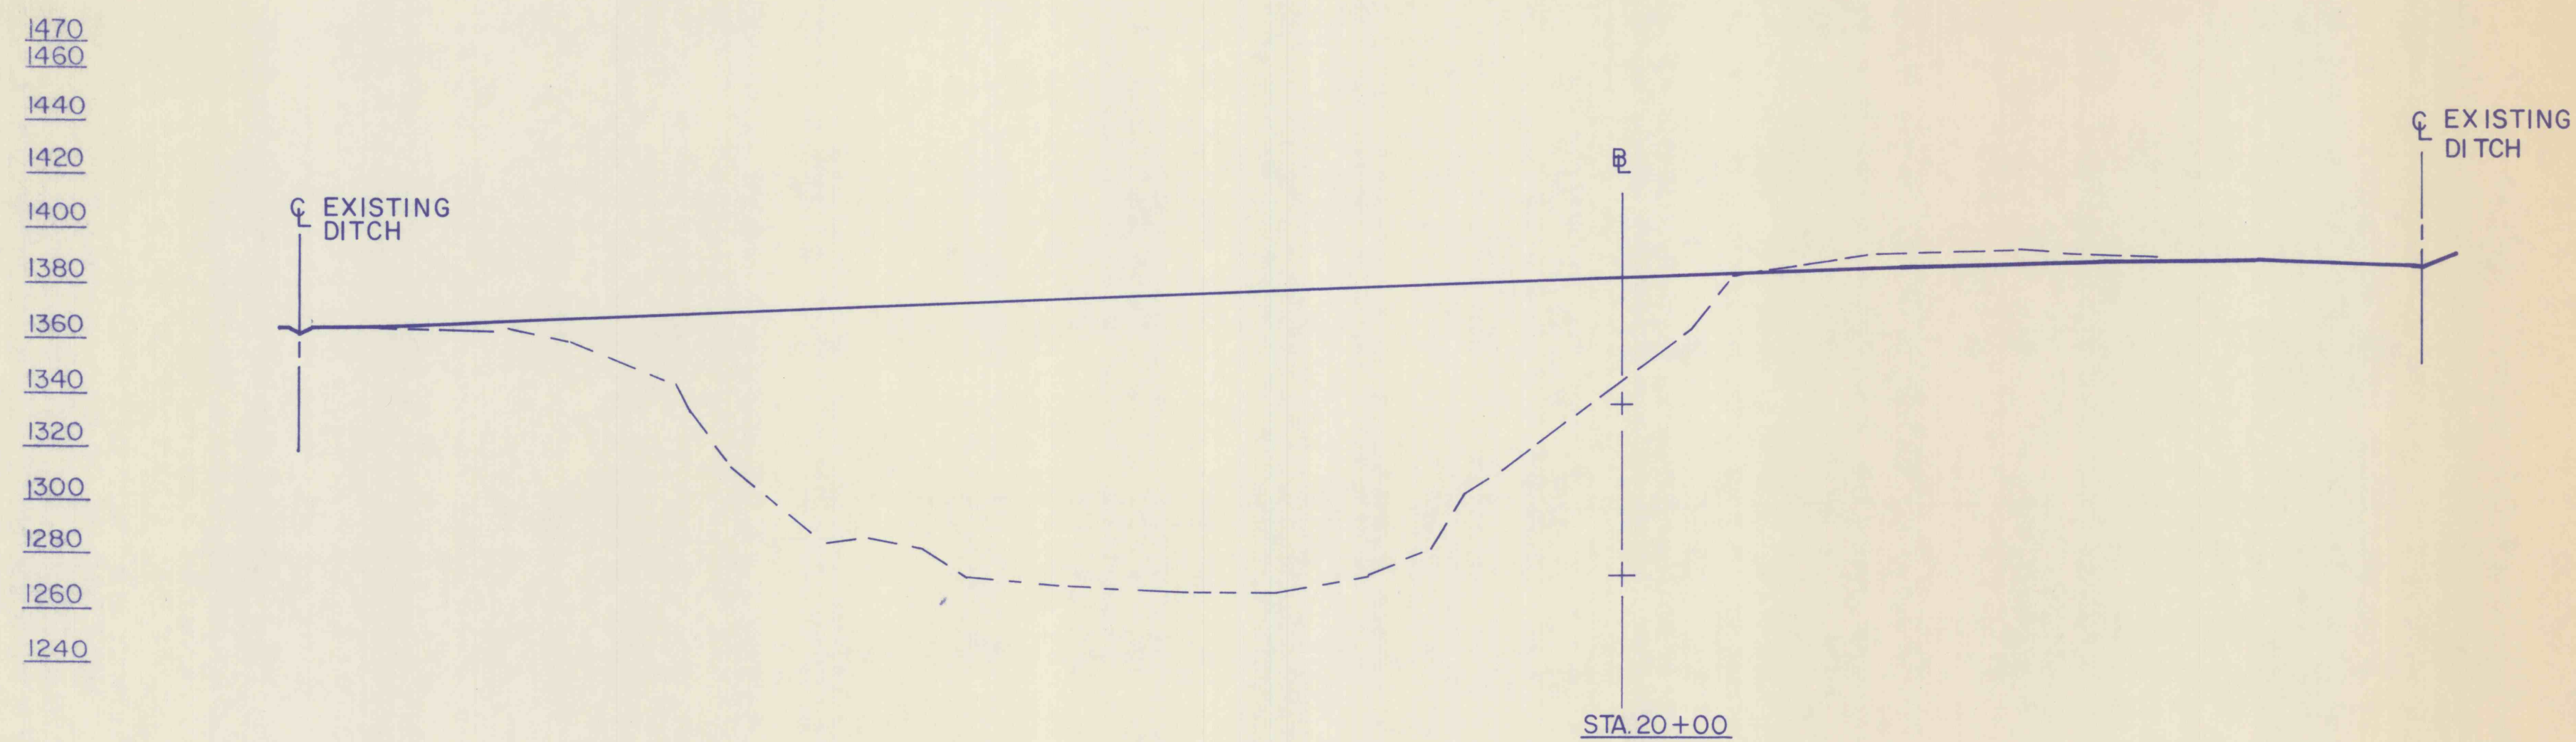


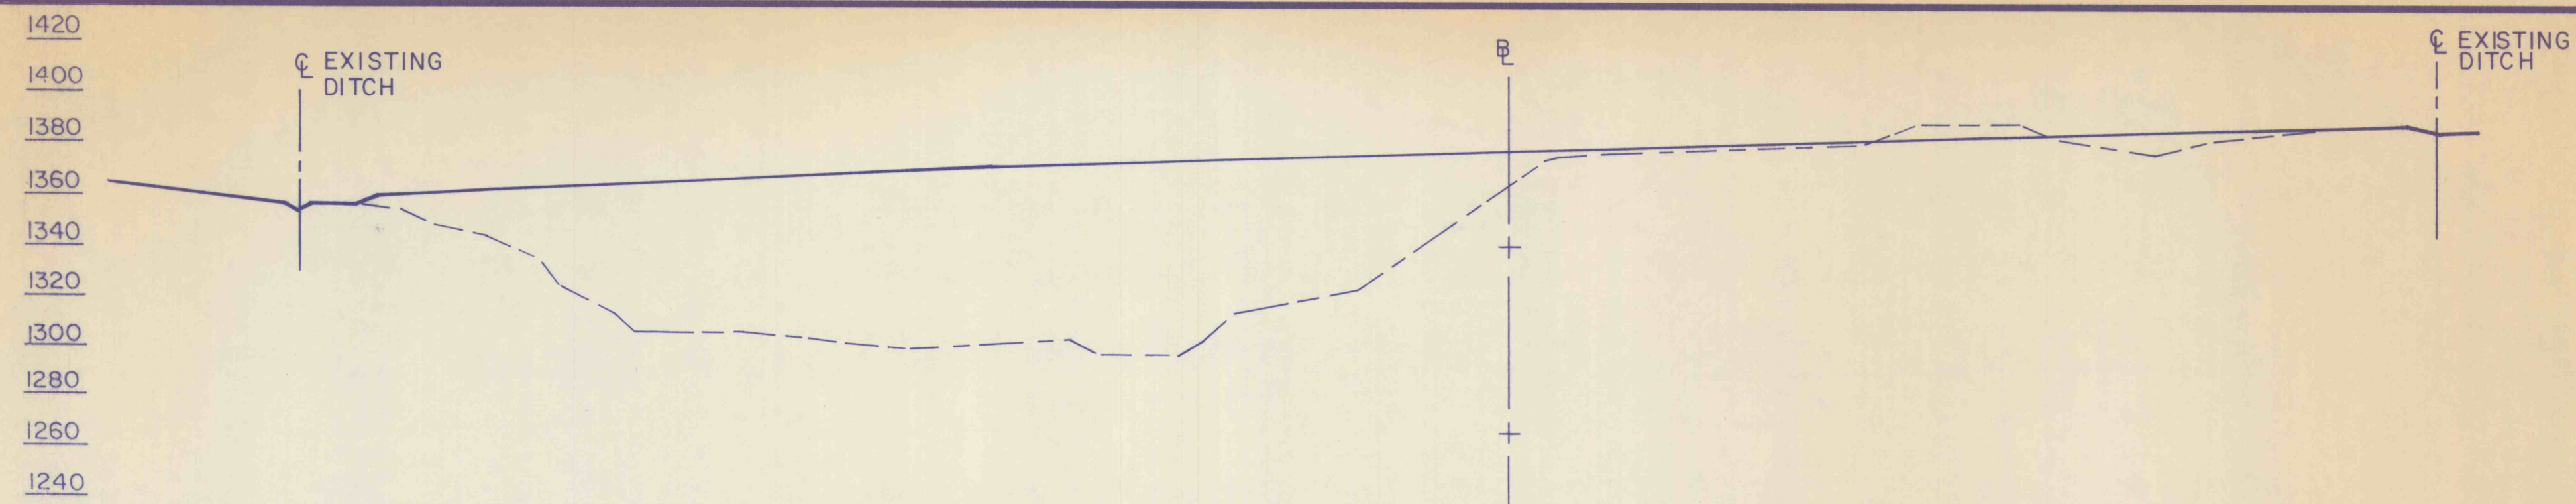

LEGEND
 ----- EXISTING GROUND
 _____ PROPOSED GROUND

All Dimensions and existing conditions shall be checked and verified by contractor at the site.

NO.	DATE	REVISION	APPR.
SUBMITTED			
PROFESSIONAL			
APPROVED			
CHIEF - DIVISION OF ACID MINE DRAINAGE ABATEMENT			
APPROVED			
DIRECTOR - BUREAU OF ABANDONED MINE RECLAMATION			
COMMONWEALTH OF PENNSYLVANIA DEPARTMENT OF ENVIRONMENTAL RESOURCES OFFICE OF RESOURCES MANAGEMENT			
CONTRACT NO. OSM 49(2051)101.1			
ABANDONED MINE RECLAMATION			
NATALIE STRIP MINE MOUNT CARMEL TOWNSHIP NORTHUMBERLAND COUNTY, PA.			
P.O. BOX 995		SCRANTON, PA. 18501	
CROSS SECTIONS			
DRAWN BY S.L.D.	DATE	DRAWING NO.	
CHECKED BY D.J.O.	SCALE 1" = 50'	6 of 10	