


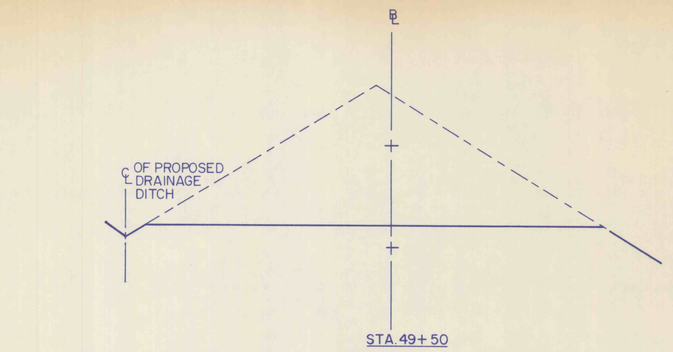


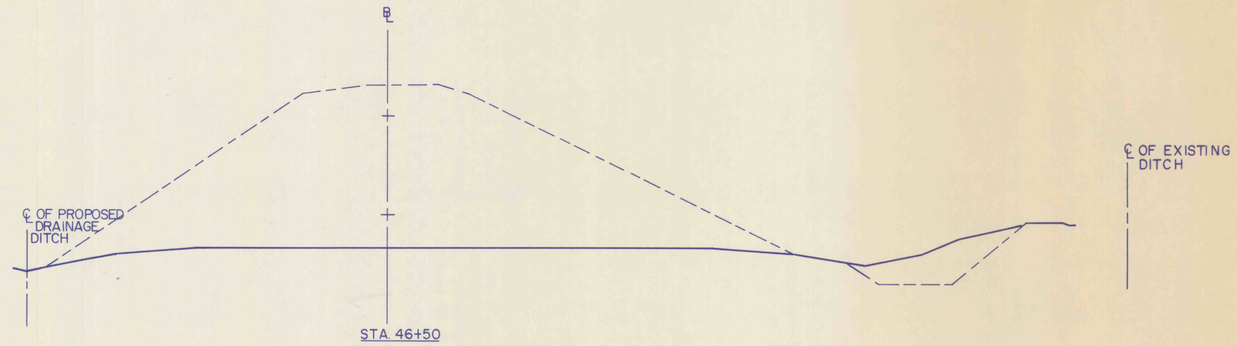

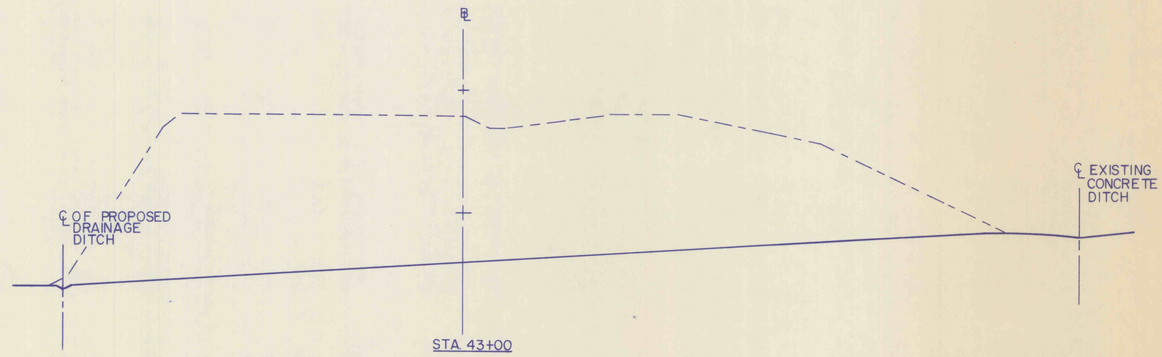

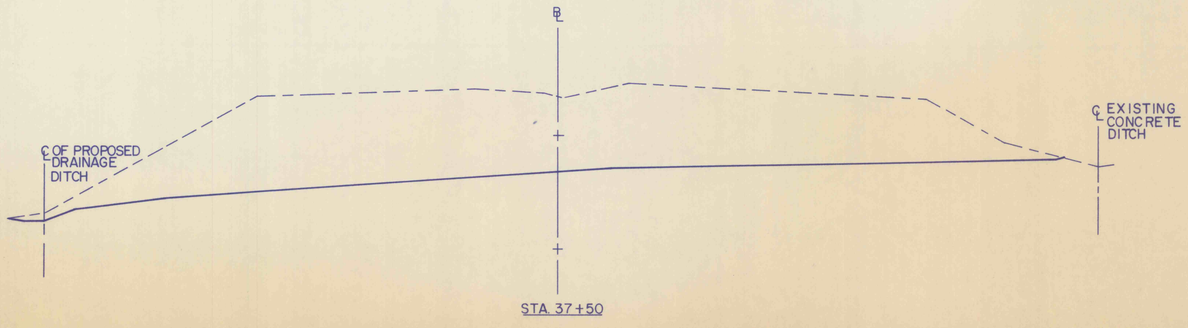

LEGEND

EXISTING GROUND

PROPOSED GROUND

All Dimensions and existing conditions shall be checked and verified by contractor at the site.

NO.	DATE	REVISION	APPR.

SUBMITTED

PROFESSIONAL

APPROVED

CHIEF – DIVISION OF ACID MINE DRAINAGE ABATEMENT

APPROVED

DIRECTOR – BUREAU OF ABANDONED MINE RECLAMATION

COMMONWEALTH OF PENNSYLVANIA REGISTERED PROFESSIONAL DAVID J. OSBORNE ENGINEER No. 32210-E

COMMONWEALTH OF PENNSYLVANIA REGISTERED PROFESSIONAL ANGELO J. ROSATI ENGINEER No. 14287E

COMMONWEALTH OF PENNSYLVANIA
DEPARTMENT OF ENVIRONMENTAL RESOURCES
OFFICE OF RESOURCES MANAGEMENT

CONTRACT NO. OSM 49(2051)101.1

ABANDONED MINE RECLAMATION
NATALIE STRIP MINE
MOUNT CARMEL TOWNSHIP
NORTHUMBERLAND COUNTY, PA.

ceco associates, inc.
consulting engineers
P.O. BOX 995 SCRANTON, PA. 18501

CROSS SECTIONS

DRAWN BY	DATE	DRAWING NO.
S.L.D.		8 of 10
CHECKED BY D.J.O.	SCALE 1" = 50'	