

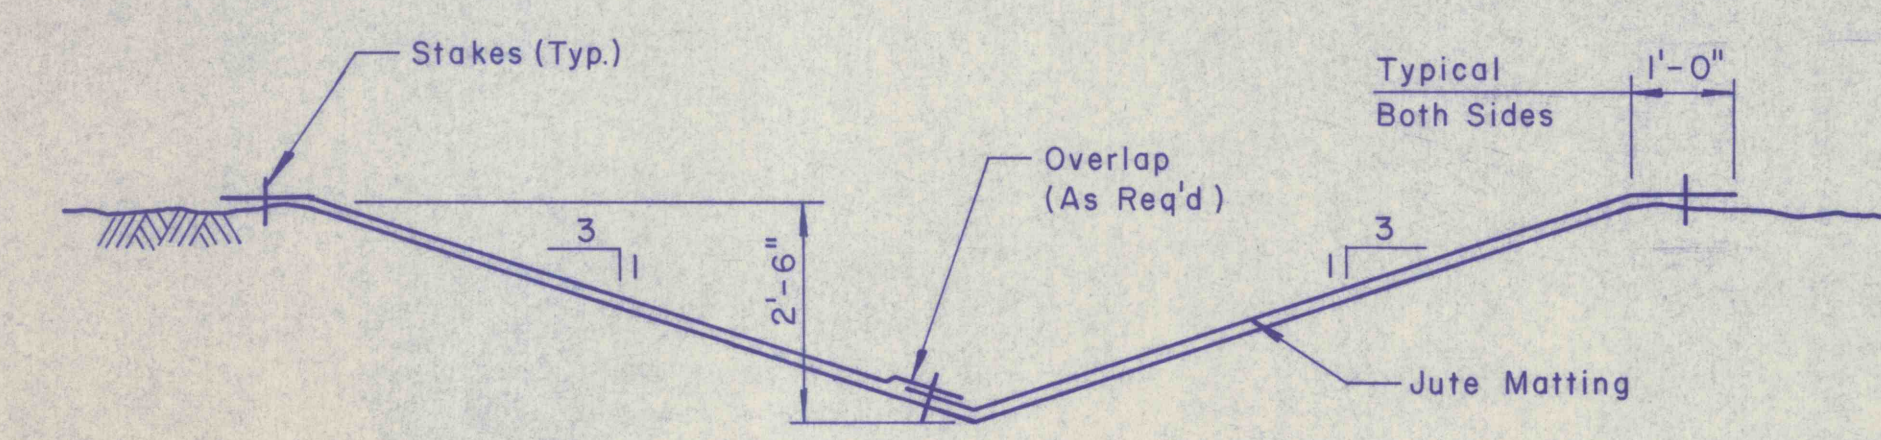
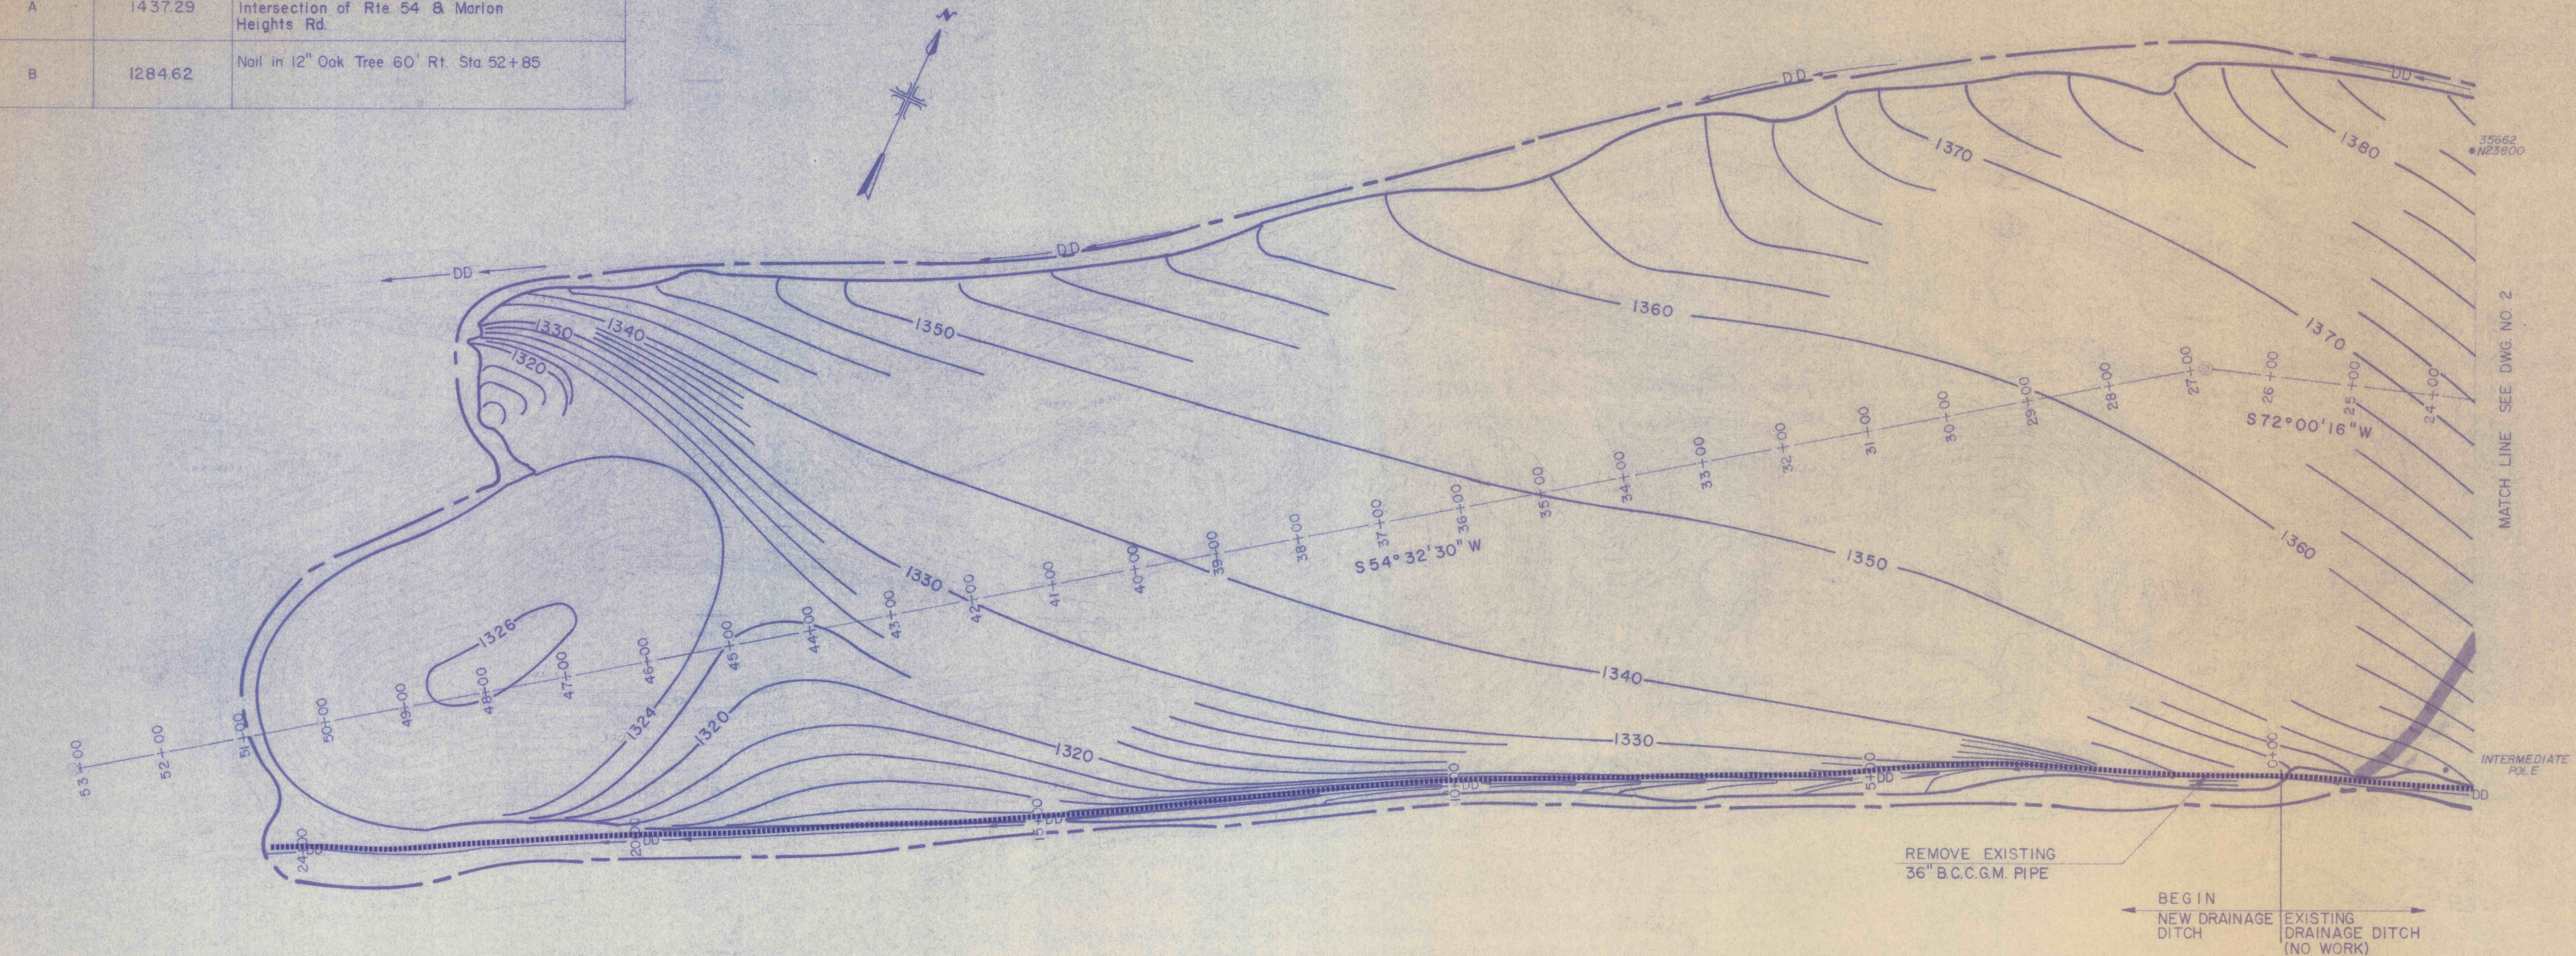


BENCH MARK DATA		
BM	ELEVATION	DESCRIPTION
A	1437.29	Spike in pole BT Co. no. A-1-30 at Intersection of Rte 54 & Marion Heights Rd.
B	1284.62	Nail in 12" Oak Tree 60' Rt. Sta 52+85

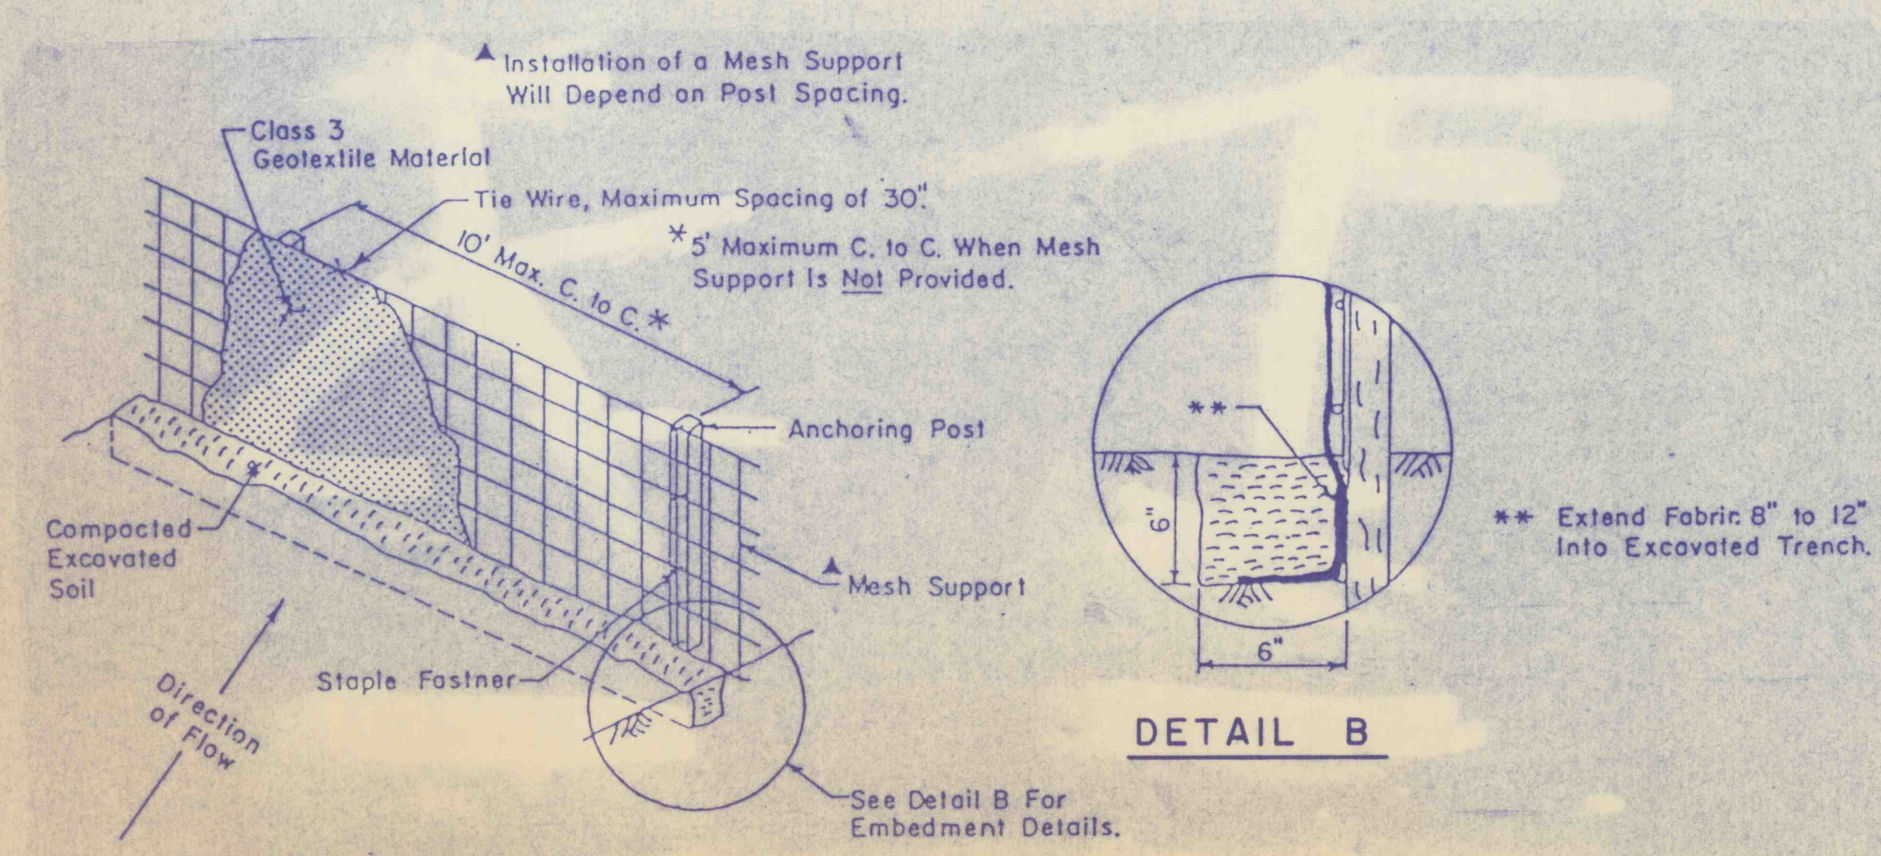

TEMPORARY DIVERSION DITCH

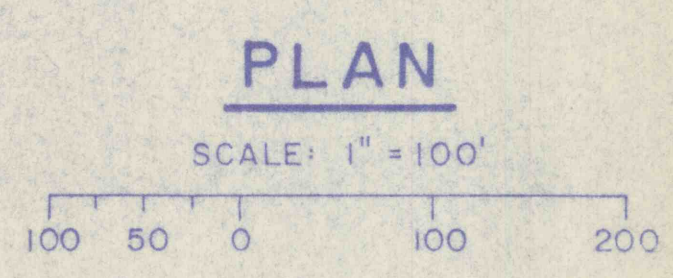

SILT BARRIER FENCE

- LEGEND**
- LIMIT OF CONTRACTOR'S WORK AREA (C.W.A.)
 - LIMIT OF GRADING AND SEEDING
 - 1300 PROPOSED CONTOURS
 - 1300 EXISTING CONTOURS
 - 7+00 CONSTRUCTION BASELINE
 - E AERIAL ELECTRICAL LINES
 - DD EXISTING DRAINAGE DITCH (NO WORK)
 - DD R/W LINE
 - DD PROPOSED DRAINAGE DITCH
 - TEMPORARY DIVERSION DITCH
 - SILT BARRIER FENCE

NO.	DATE	REVISION	APPR.
SUBMITTED			
PROFESSIONAL			
APPROVED			
CHIEF - DIVISION OF ABANDONED MINE RECLAMATION			
APPROVED			
DIRECTOR - BUREAU OF ABANDONED MINE RECLAMATION			
COMMONWEALTH OF PENNSYLVANIA DEPARTMENT OF ENVIRONMENTAL RESOURCES OFFICE OF RESOURCES MANAGEMENT			
CONTRACT NO. OSM 49(2051)101.1 ABANDONED MINE RECLAMATION NATALIE STRIP MINE MOUNT CARMEL TOWNSHIP NORTHUMBERLAND COUNTY, PA.			
P.O. BOX 995 SCRANTON, PA. 18501			
EROSION AND SEDIMENTATION CONTROL PLAN			
DRAWN BY R.A.S.	DATE 10/10/01	CHECKED BY T.E.P.	SCALE AS SHOWN
			10 of 10

All Dimensions and existing conditions shall be checked and verified by contractor at the site.