
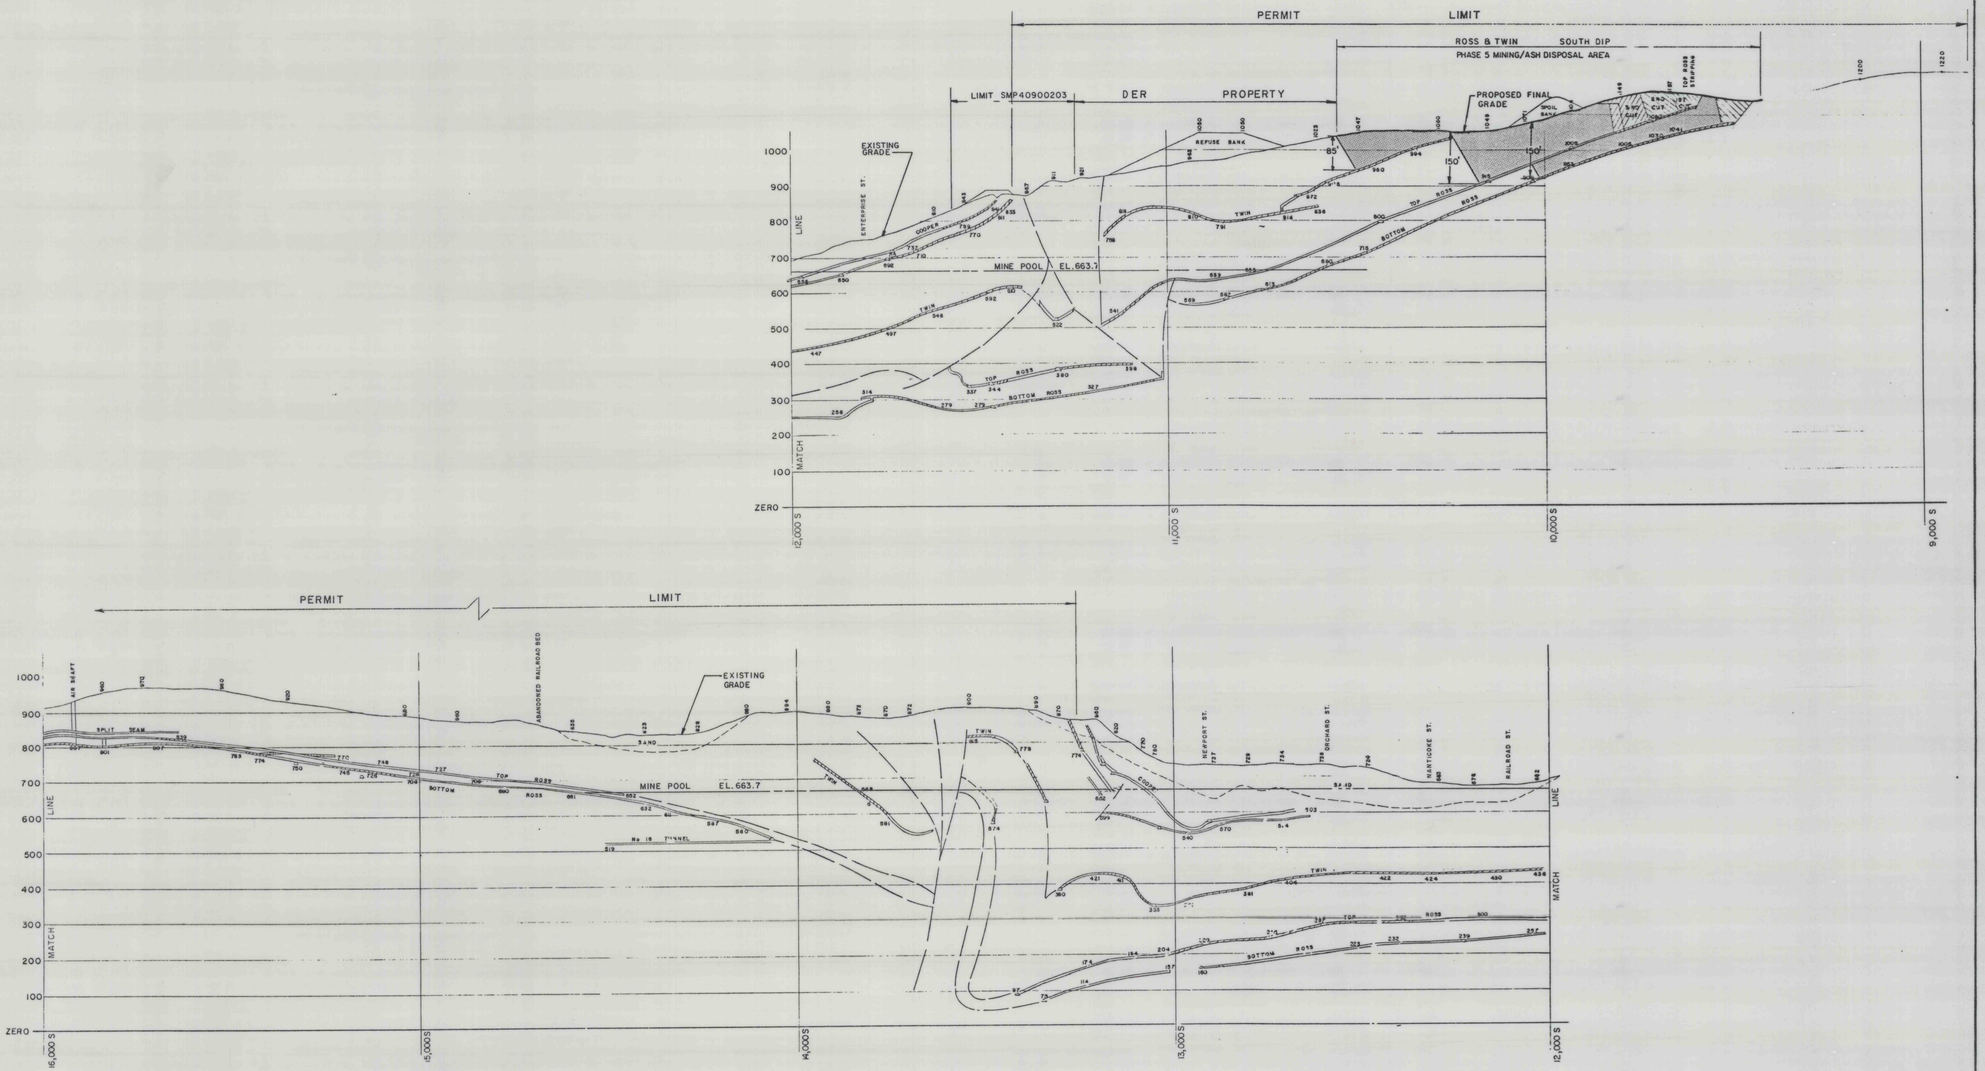


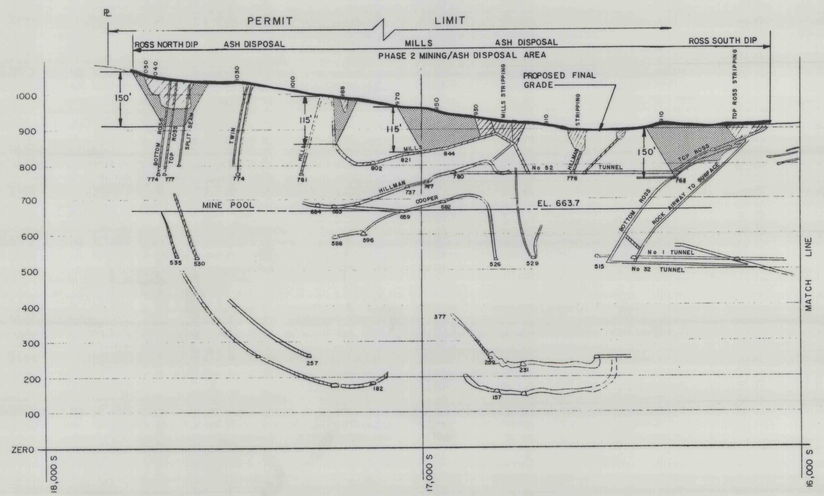

SECTION LINE 14 1/2
LOOKING WEST

LEGEND

- PREVIOUS STRIP PIT
- PROPOSED STRIP PIT SHOWN TO MAXIMUM DEPTH

GLEN LYON MINE POOL - MAX. ELEV.: 663.7

REVISION	DATE	DESCRIPTION	BY
1	06/25/92	GENERAL REVISION	R.W.F.

SUSQUEHANNA COAL COMPANY
GLEN LYON PERMIT
NEWPORT TOWNSHIP LUZERNE COUNTY, PA

WJP Engineers
Pottsville, PA 17901
Telephone (717) 622-4550

EXHIBIT 9.2 OVERALL CROSS SECTIONS

DATE 12/12/91
SCALE 1" = 200'
DRAWN BY M.T.G.
APPROVED BY W.J.P.
DRAWING NO 8936-2
SHEET NO 7 OF 9

8936-2