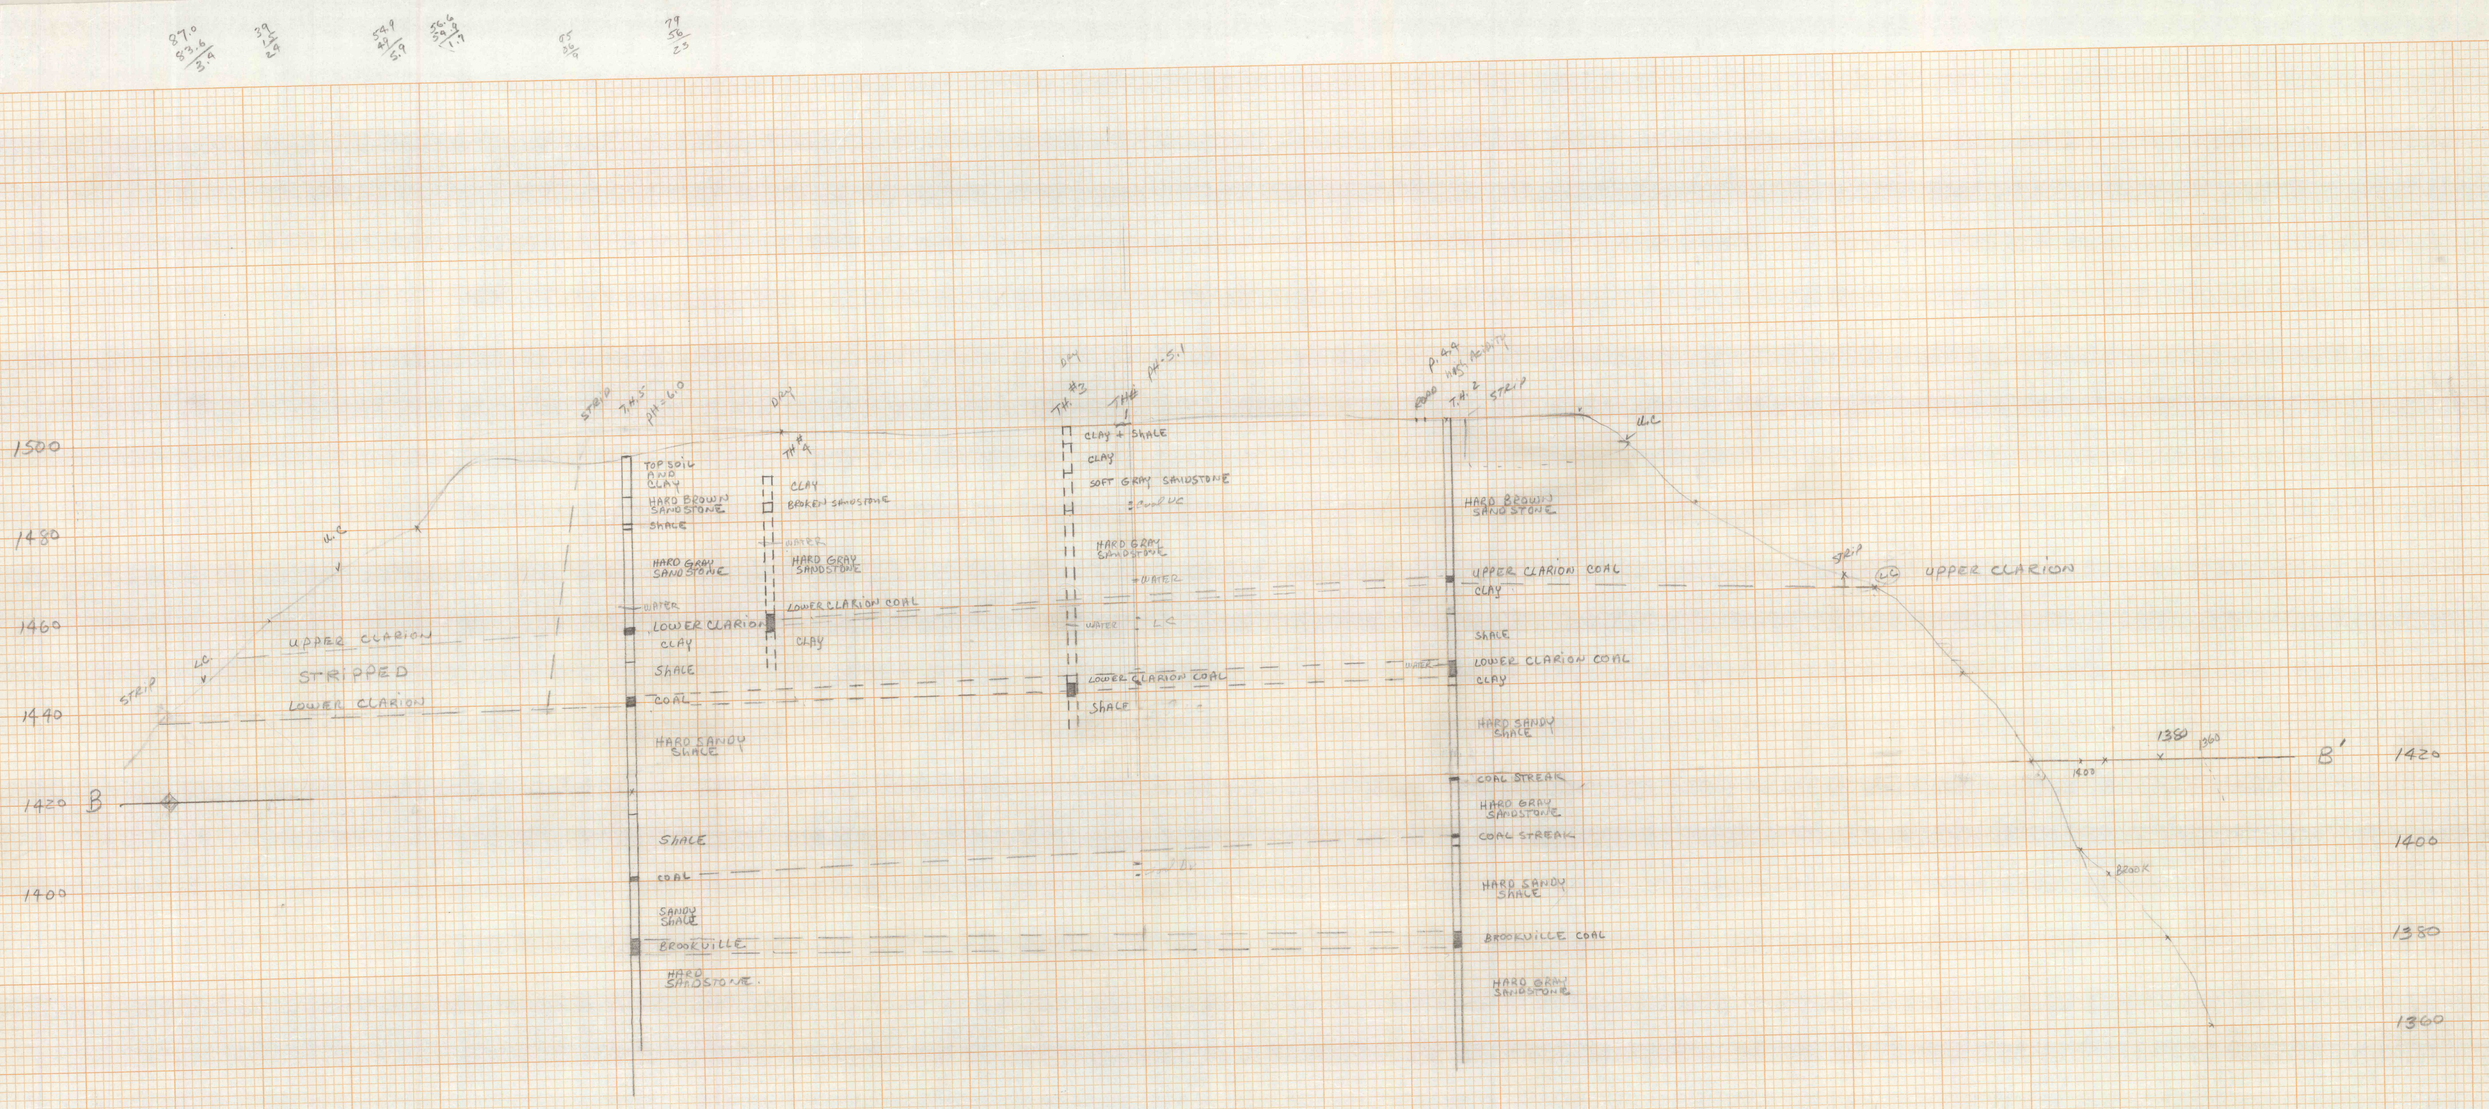
1500
1480
1460
1440
1420
1400
B
U.C
STRIP
L.C
UPPER CLARION
STRIPPED
LOWER CLARION
STRIP
TH.#5
PH-6.0
TOP SOIL AND CLAY
HARD BROWN SAND STONE
SHALE
HARD GRAY SAND STONE
WATER
LOWER CLARION
CLAY
SHALE
COAL
HARD SANDY SHALE
SHALE
COAL
SANDY SHALE
BROOKVILLE
HARD SANDSTONE
DRY
TH.#4
CLAY
BROKEN SANDSTONE
WATER
HARD GRAY SANDSTONE
LOWER CLARION COAL
CLAY
TH.#3
TH.#1
PH-5.1
CLAY + SHALE
CLAY
SOFT GRAY SANDSTONE
HARD GRAY SANDSTONE
WATER
WATER
LOWER CLARION COAL
SHALE
P.#4
H#5 ABOUT
TH.#2
STRIP
HARD BROWN SAND STONE
UPPER CLARION COAL
CLAY
SHALE
LOWER CLARION COAL
CLAY
HARD SANDY SHALE
COAL STREAK
HARD GRAY SANDSTONE
COAL STREAK
HARD SANDY SHALE
BROOKVILLE COAL
HARD GRAY SANDSTONE
STRIP
L.C
UPPER CLARION
1380
1360
1400
B'
1420
BROOK
1400
1380
1360