


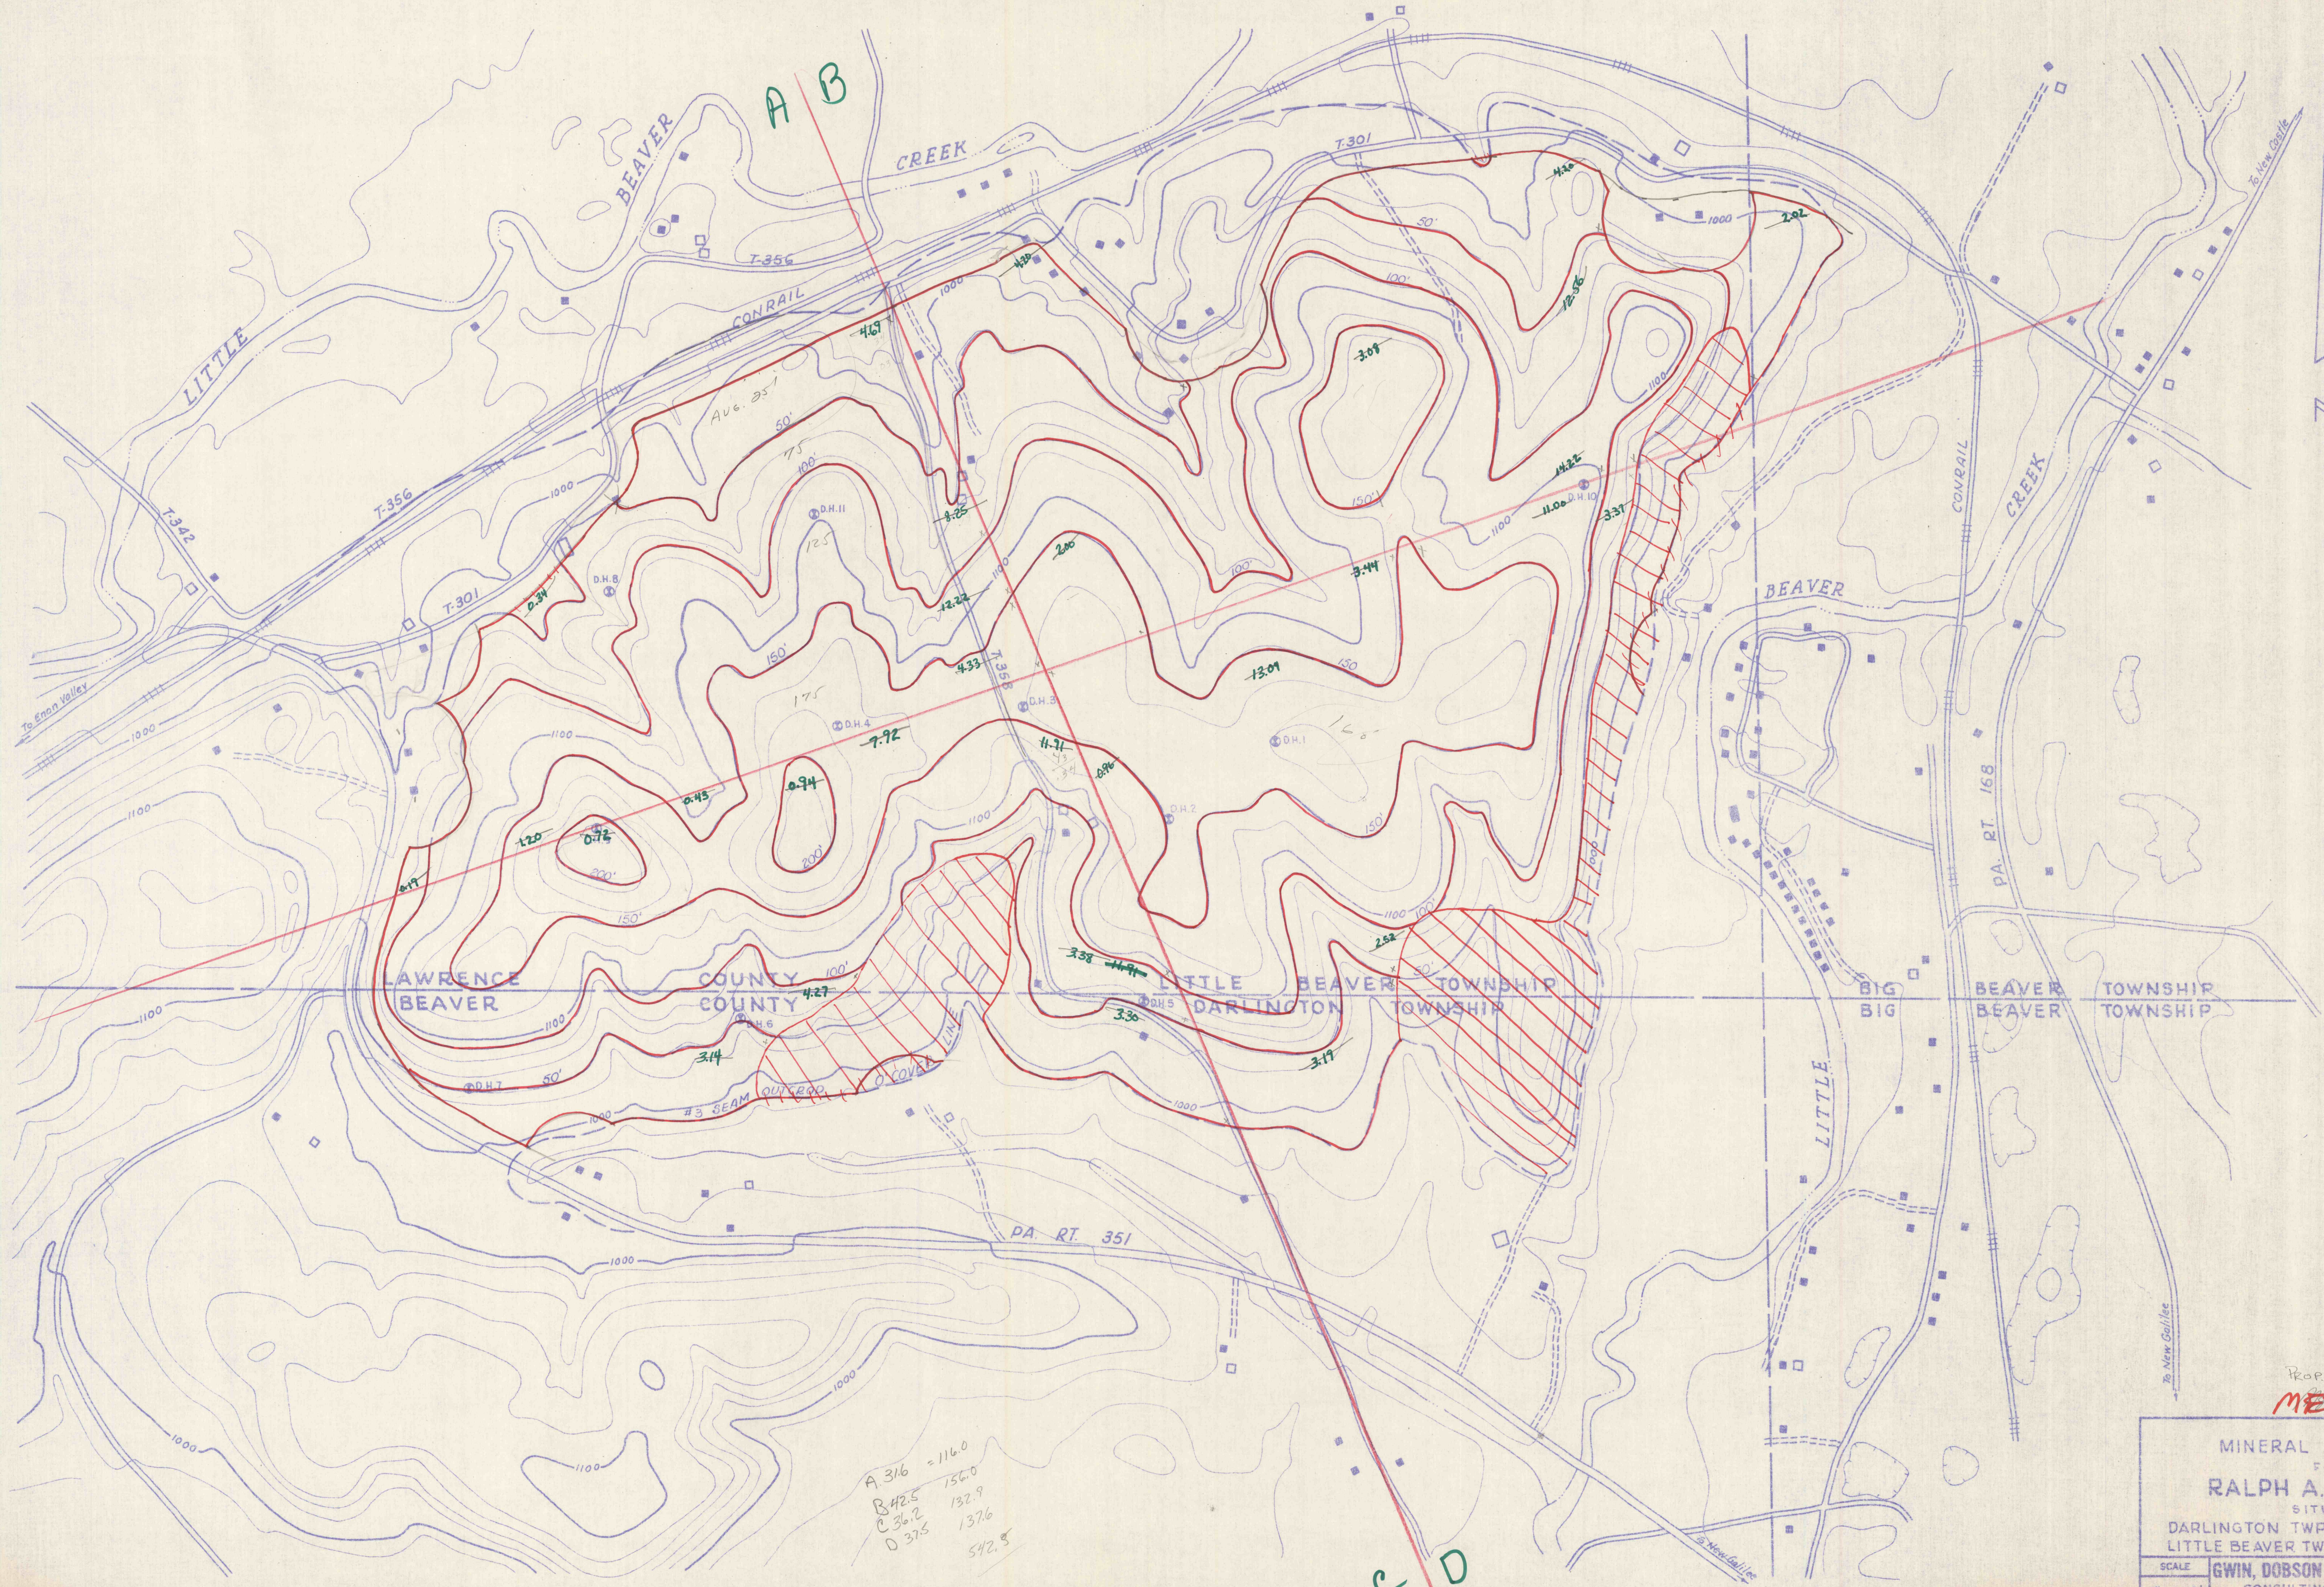

A 316 = 116.0
B 425 = 156.0
C 36.2 = 132.9
D 37.5 = 137.6
542.5

Prop. Mining
METHUEN A

MINERAL APPRAISAL FOR RALPH A. VEON, INC. SITUATE DARLINGTON TWP., BEAVER CO., PA. & LITTLE BEAVER TWP., LAWRENCE CO., PA.		
SCALE 1"=400'	GWIN, DOBSON & FOREMAN, INC. CONSULTING ENGINEERS ALTOONA, PENNSYLVANIA	SHEET NO.