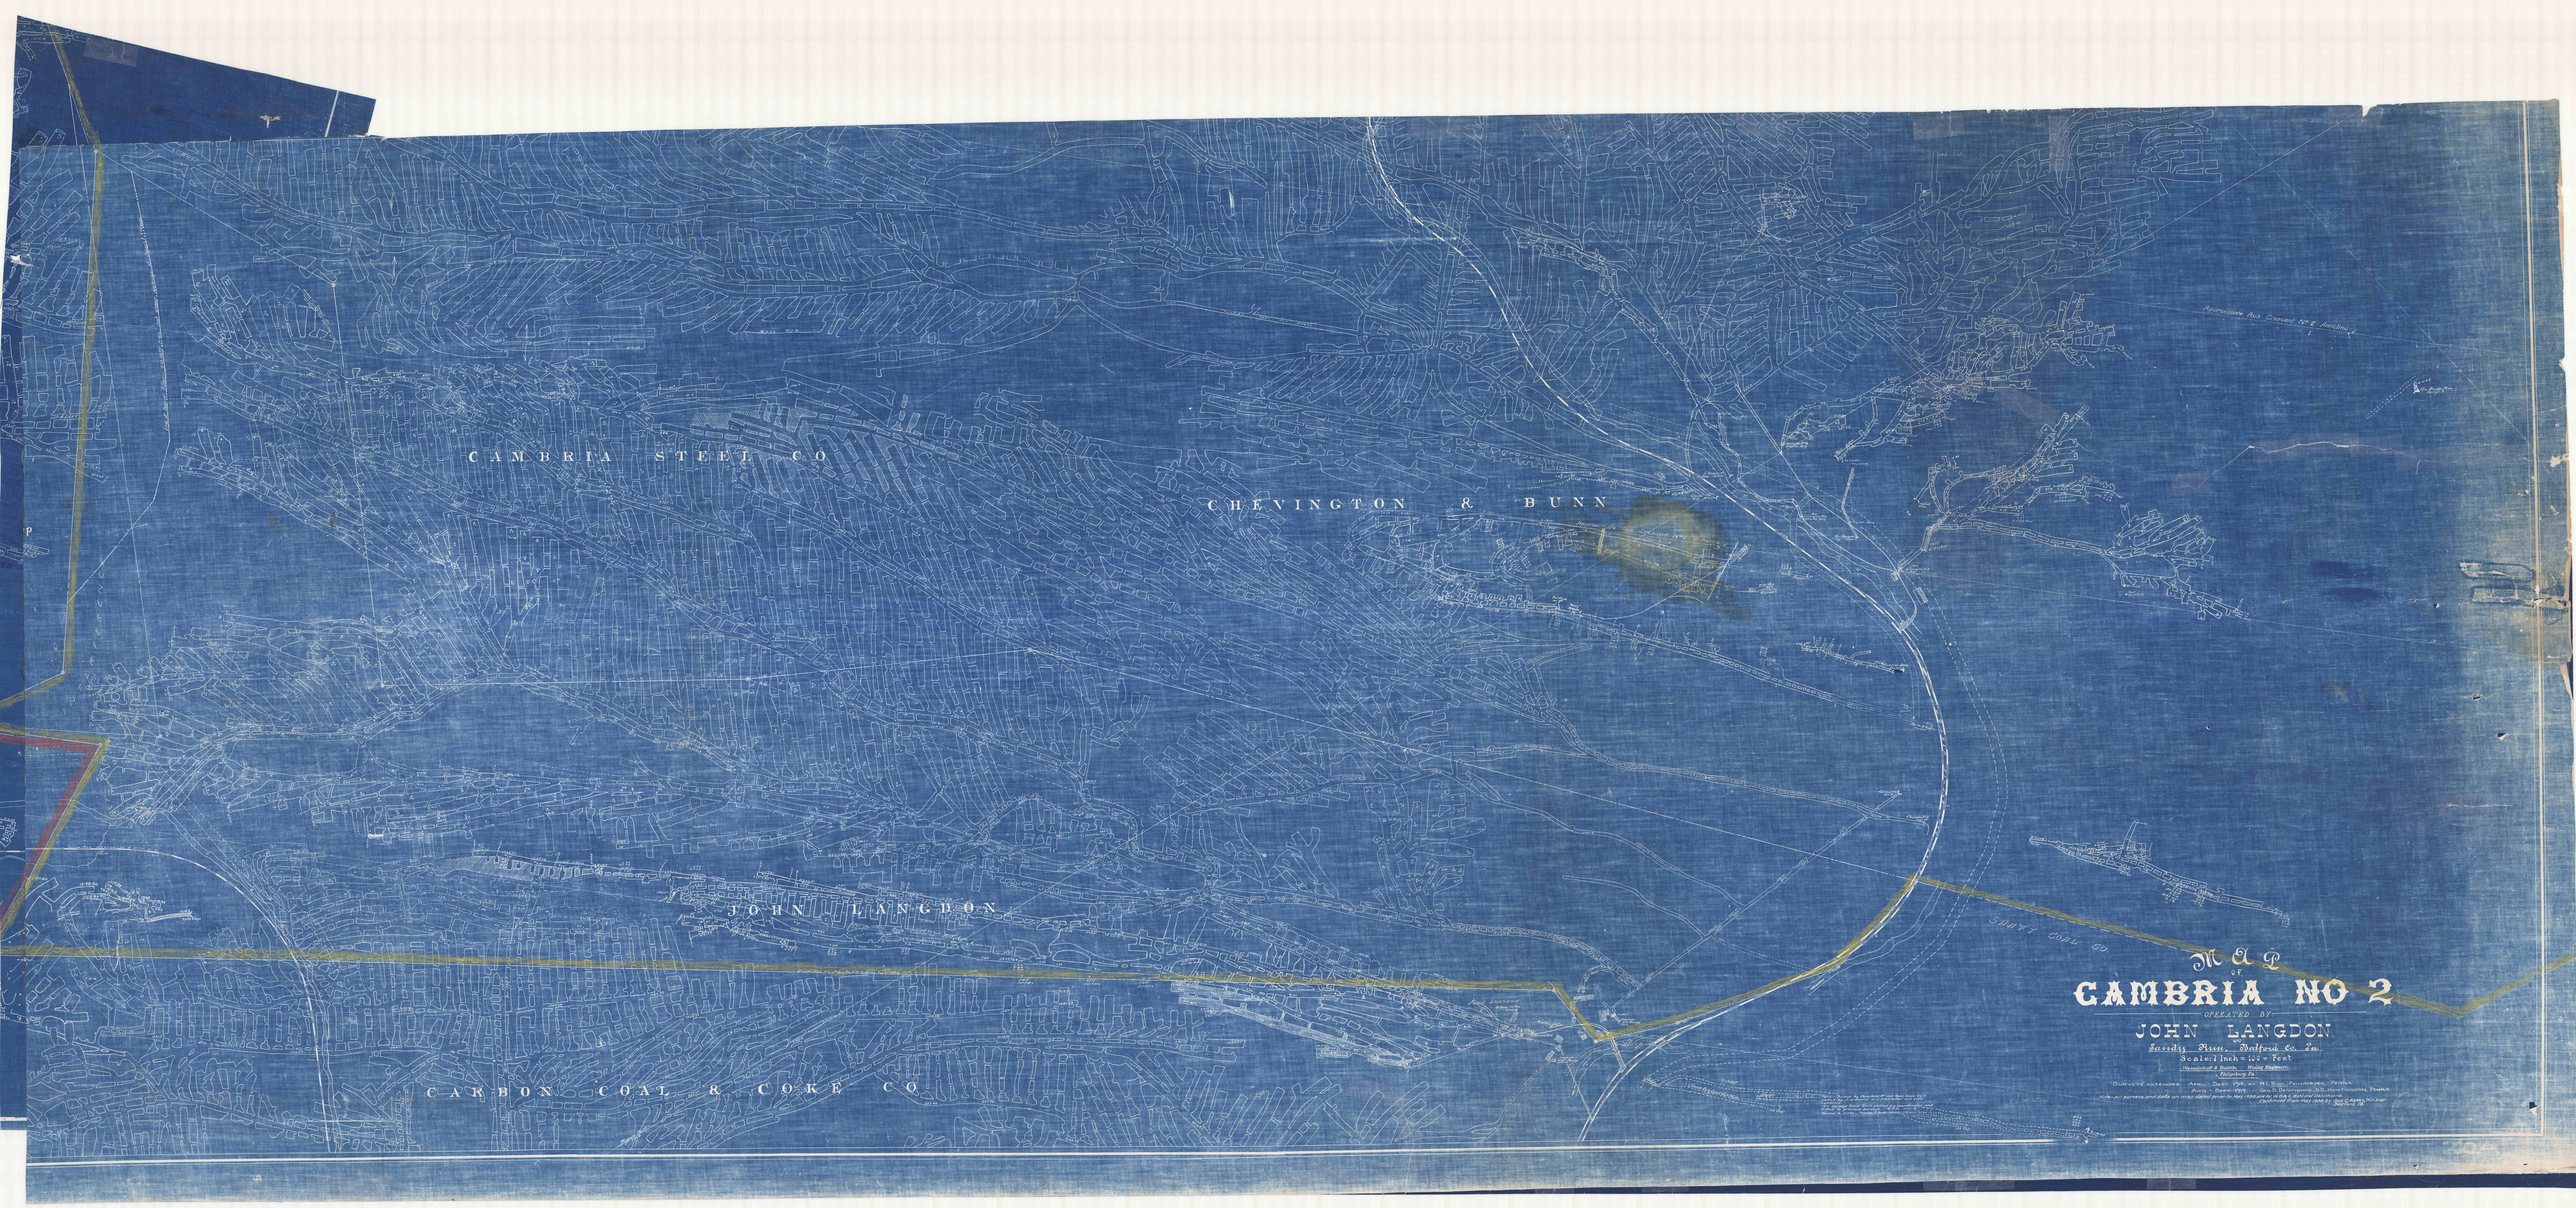

CAMBRIA STEEL CO
CHEVINGTON & BUNN
JOHN LANGDON
CARBON COAL & COKE CO
M A P
OF
CAMBRIA NO 2
OPERATED BY
JOHN LANGDON
Scale: 1 Inch = 100 = Feet