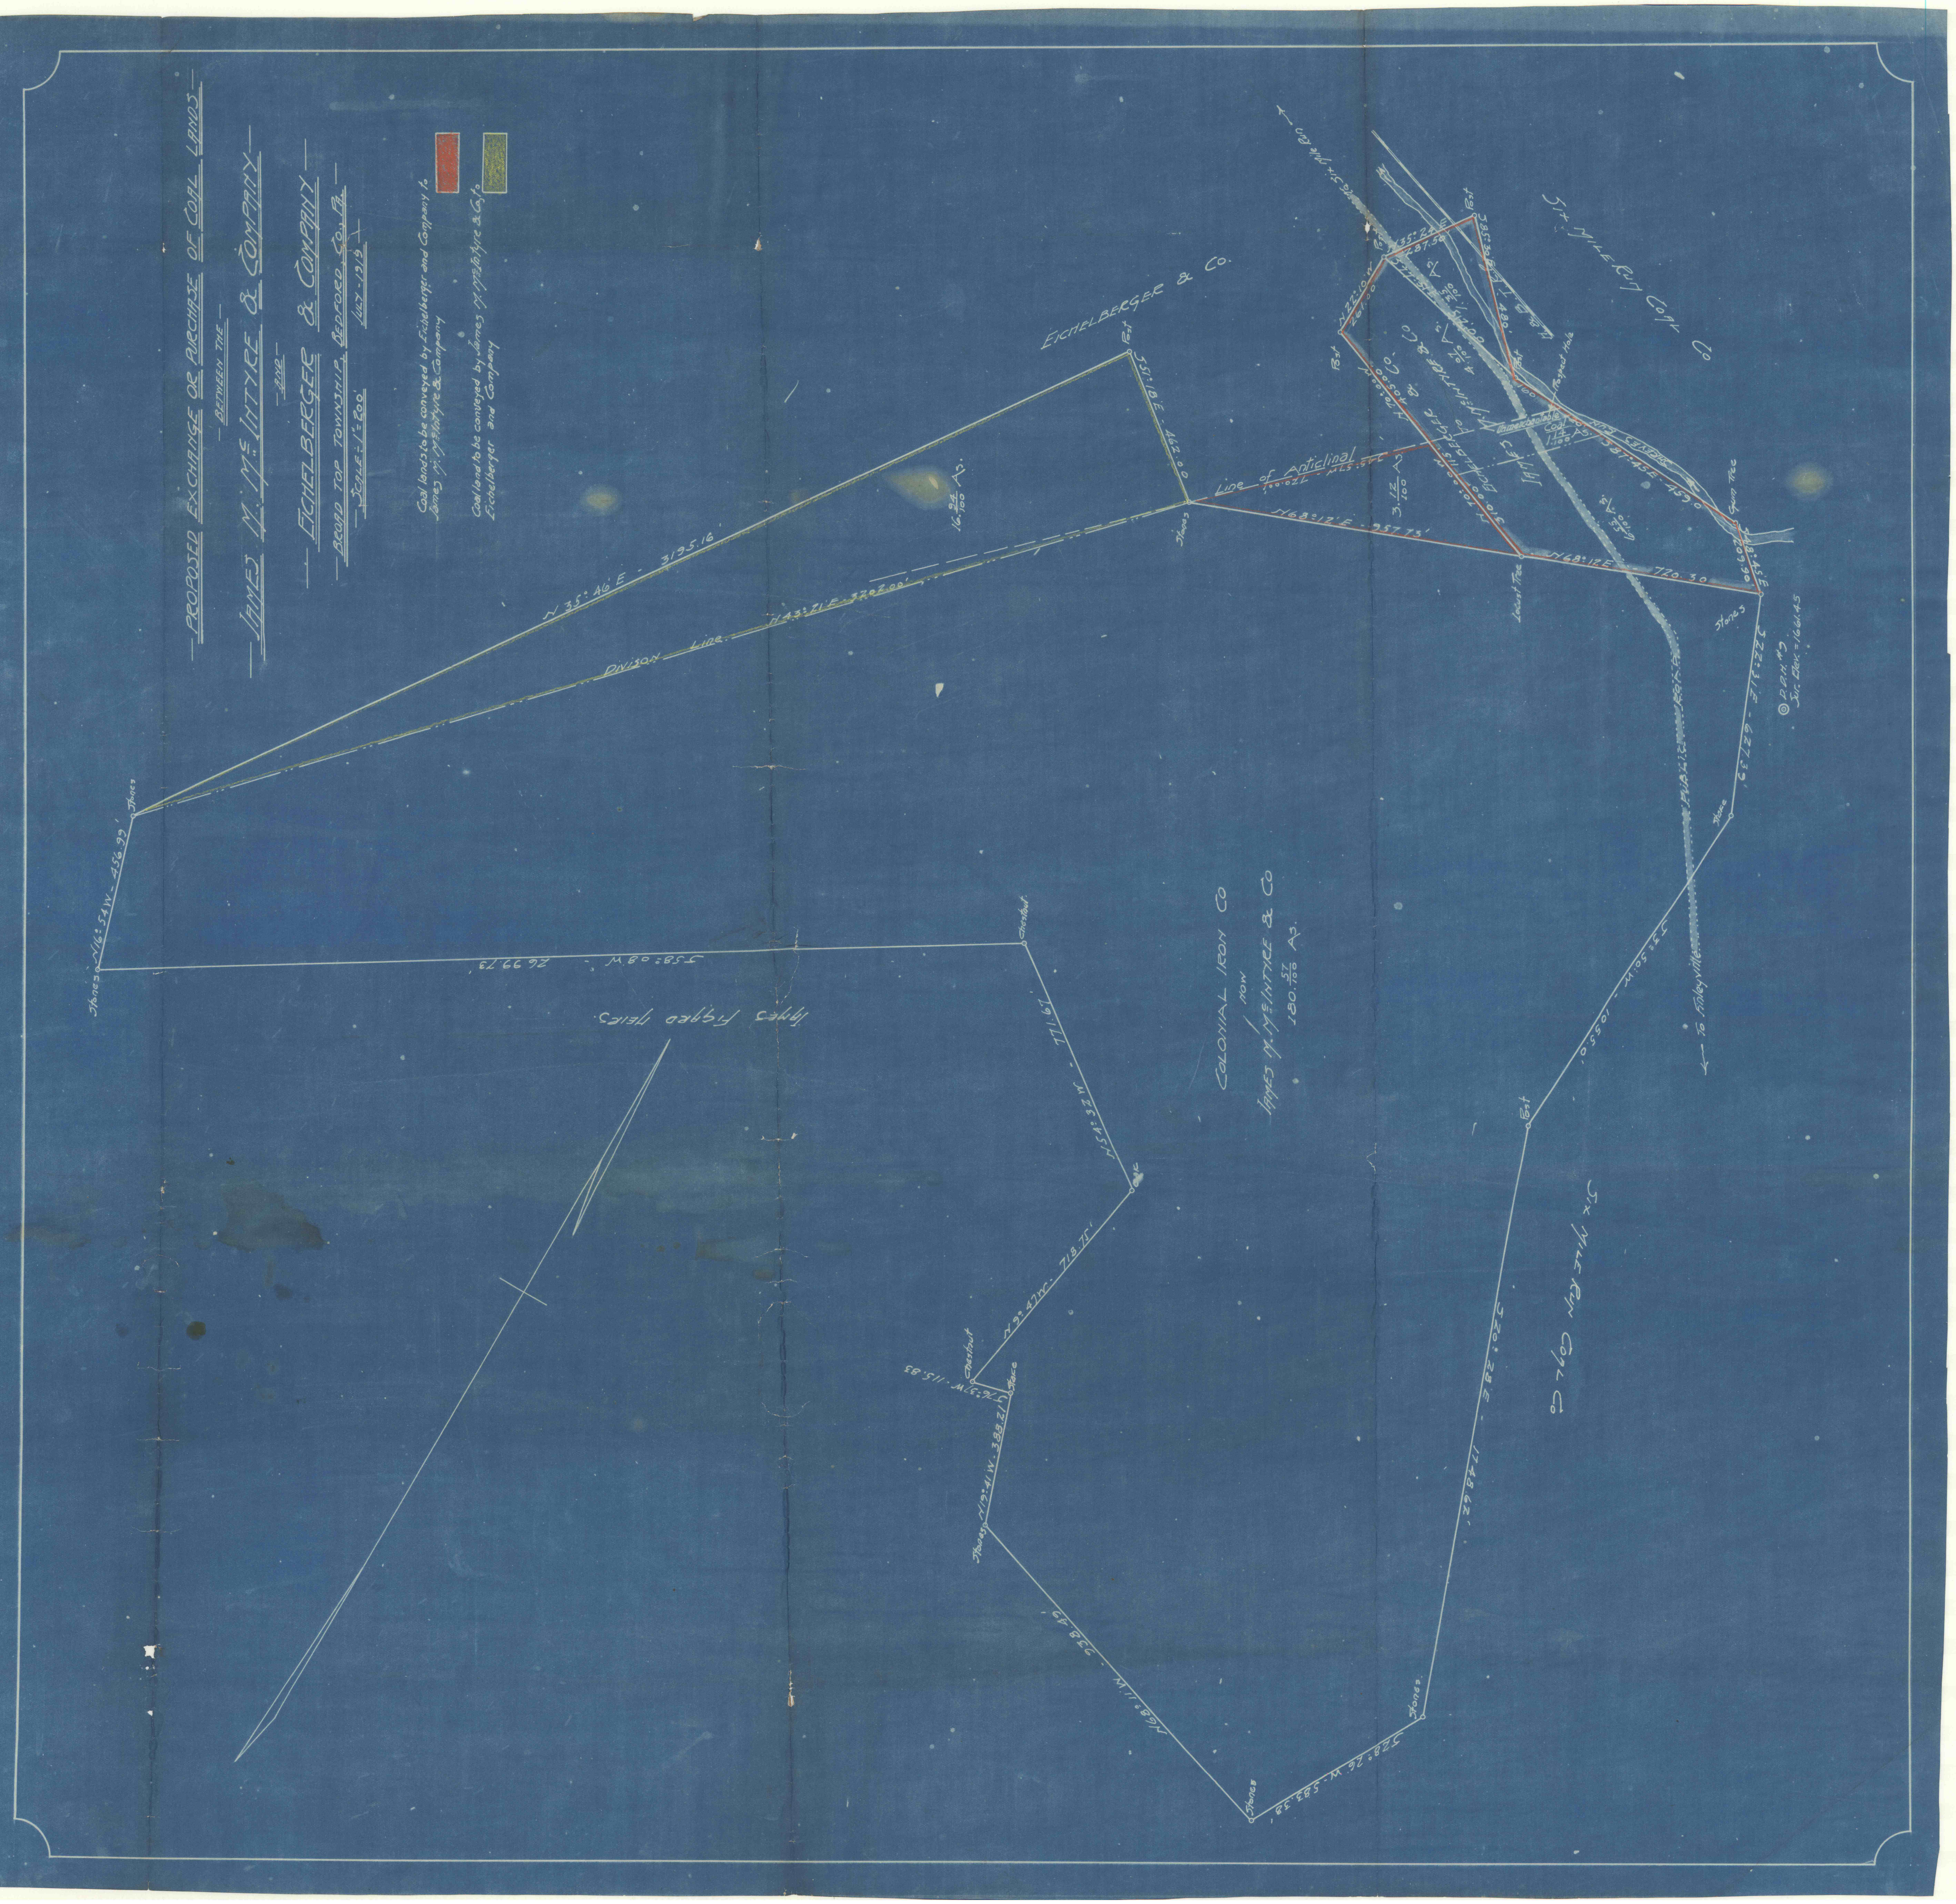

PROPOSED EXCHANGE OR PURCHASE OF COAL LANDS
BETWEEN THE
JAMES M. McINTYRE & COMPANY
AND
EICHELBERGER & COMPANY
BROAD TOP TOWNSHIP, BEDFORD, CO., PA.
SCALE: 1" = 200'
JULY - 1919
Coal lands to be conveyed by Eichelberger and Company to James M. McIntyre & Company
Coal land to be conveyed by James M. McIntyre & Co. to Eichelberger and Company
EICHELBERGER & CO.
Post
S51° 18'E - 462.00
N 35° 46' E - 3195.16'
16.94/100 As.
Stones
Division Line
N 43° 21' E - 3202.00'
Line of Anticlinal
N68° 12' E - 957.73'
3.12/100 As.
Post
N 22° 10' W 261.00
Post
N 35° 24' E 287.50
Post
S 85° 30' E 480.
Prospect Hole
Unmerchantable Coal 1.14/100 As.
S 87° 45' E - 459.0
REEVES RUN
Gum Tree
S 18° 45' E 209.90
N 68° 12' E - 720.30
Locust Tree
Eichelberger & Co. to James M. McIntyre & Co.
James M. McIntyre & Co. to Eichelberger & Co.
5.50/100 As.
4.01/100 As.
Six Mile Run Coal Co
Six Mile Run
Stones
S 22° 31' E - 627.39
D.D.H. #3 Sur. Elev. = 1661.45
Stone
PUBLIC ROAD
S 33° 50' W - 1055.0'
To Finleyville
Post
S 20° 28' E - 1748.62'
Six Mile Run Coal Co
Stones
S 28° 26' W - 583.38'
Stones
N 68° 11' W - 938.49'
Stones
N 19° 41' W - 388.21'
Stake
S 76° 37' W - 115.83
Chestnut
N 9° 47' W - 718.75'
Oak
N 54° 32' W - 771.67'
Chestnut
COLONIAL IRON CO
NOW
JAMES M. McINTYRE & CO
180.57/100 As.
S 58° 08' W - 2699.73'
Stones
N 16° 54' W - 456.99'
Stones
James Figard Heirs.