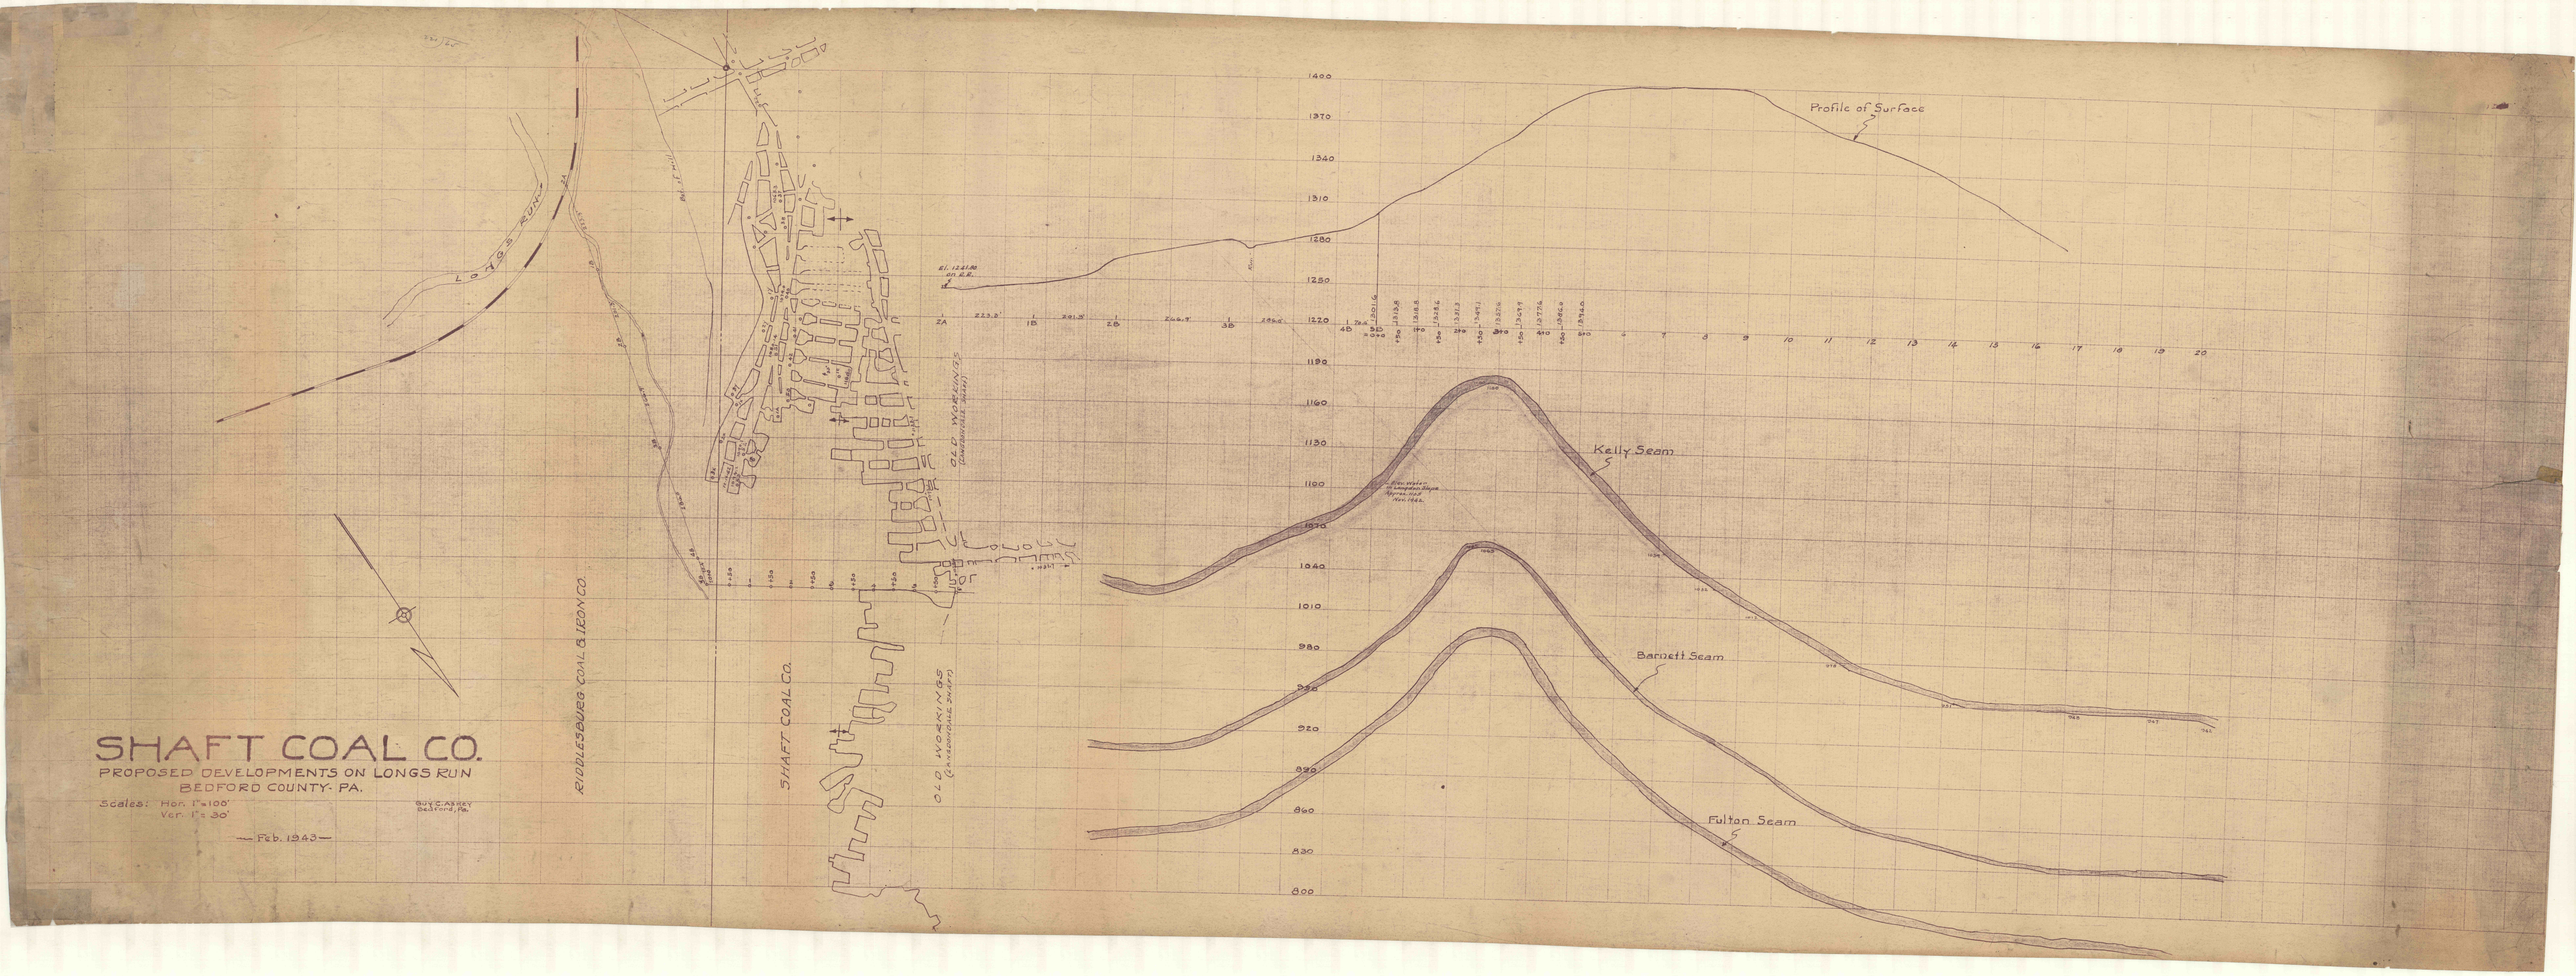

SHAFT COAL CO.

PROPOSED DEVELOPMENTS ON LONGS RUN

BEDFORD COUNTY- PA.

Scales: Hor. 1"=100'
Ver. 1"= 30'

GUY C. ABBEY
Bedford, Pa.

— Feb. 1943 —