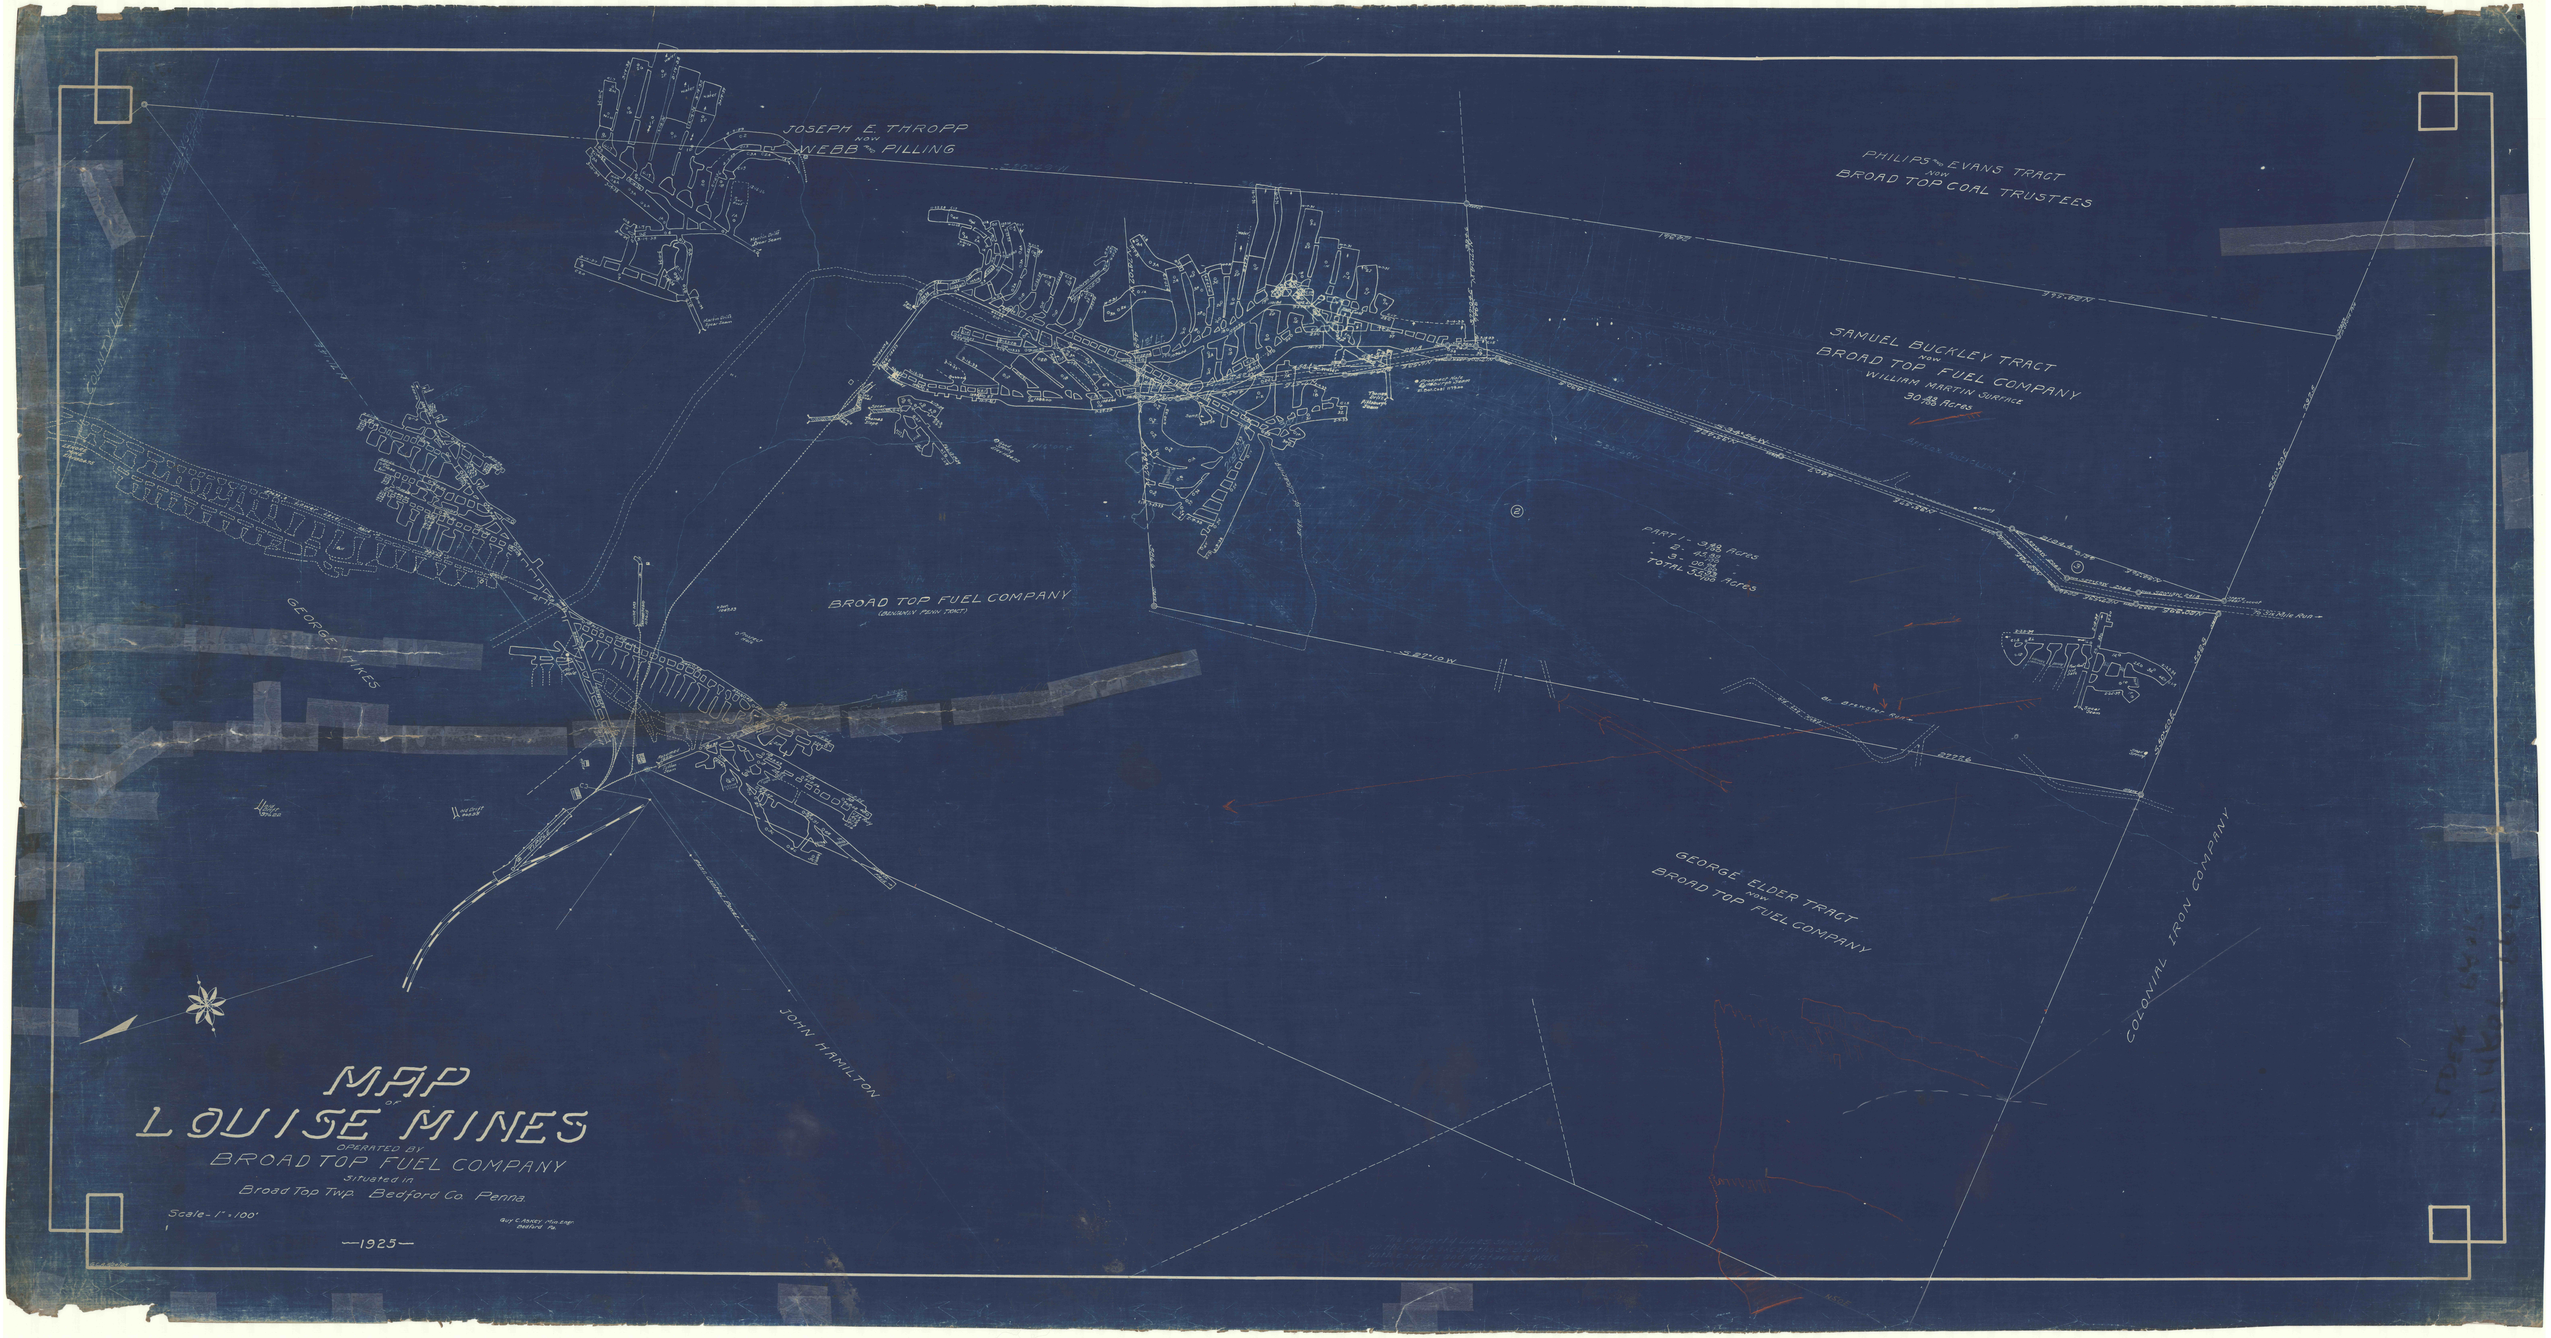
JOSEPH E. THROPP
NOW
WEBB PILLING
PHILIPS EVANS TRACT
NOW
BROAD TOP COAL TRUSTEES
SAMUEL BUCKLEY TRACT
NOW
BROAD TOP FUEL COMPANY
WILLIAM MARTIN SURVICE
30 Acres
BROAD TOP FUEL COMPANY
(BOUNDARY PENN TRACT)
PART 1 - 3.45 Acres
2 - 27.75
3 - 30.00
TOTAL 61.20 Acres
GEORGE ELDER TRACT
NOW
BROAD TOP FUEL COMPANY
COLONIAL IRON COMPANY
JOHN HAMILTON
GEORGE MINES
MAP
OF
LOUISE MINES
OPERATED BY
BROAD TOP FUEL COMPANY
Situated in
Broad Top Twp. Bedford Co. Penna.
Scale - 1" = 100'
Guy E. Mabey Min. Eng.
Bedford Pa.
—1923—