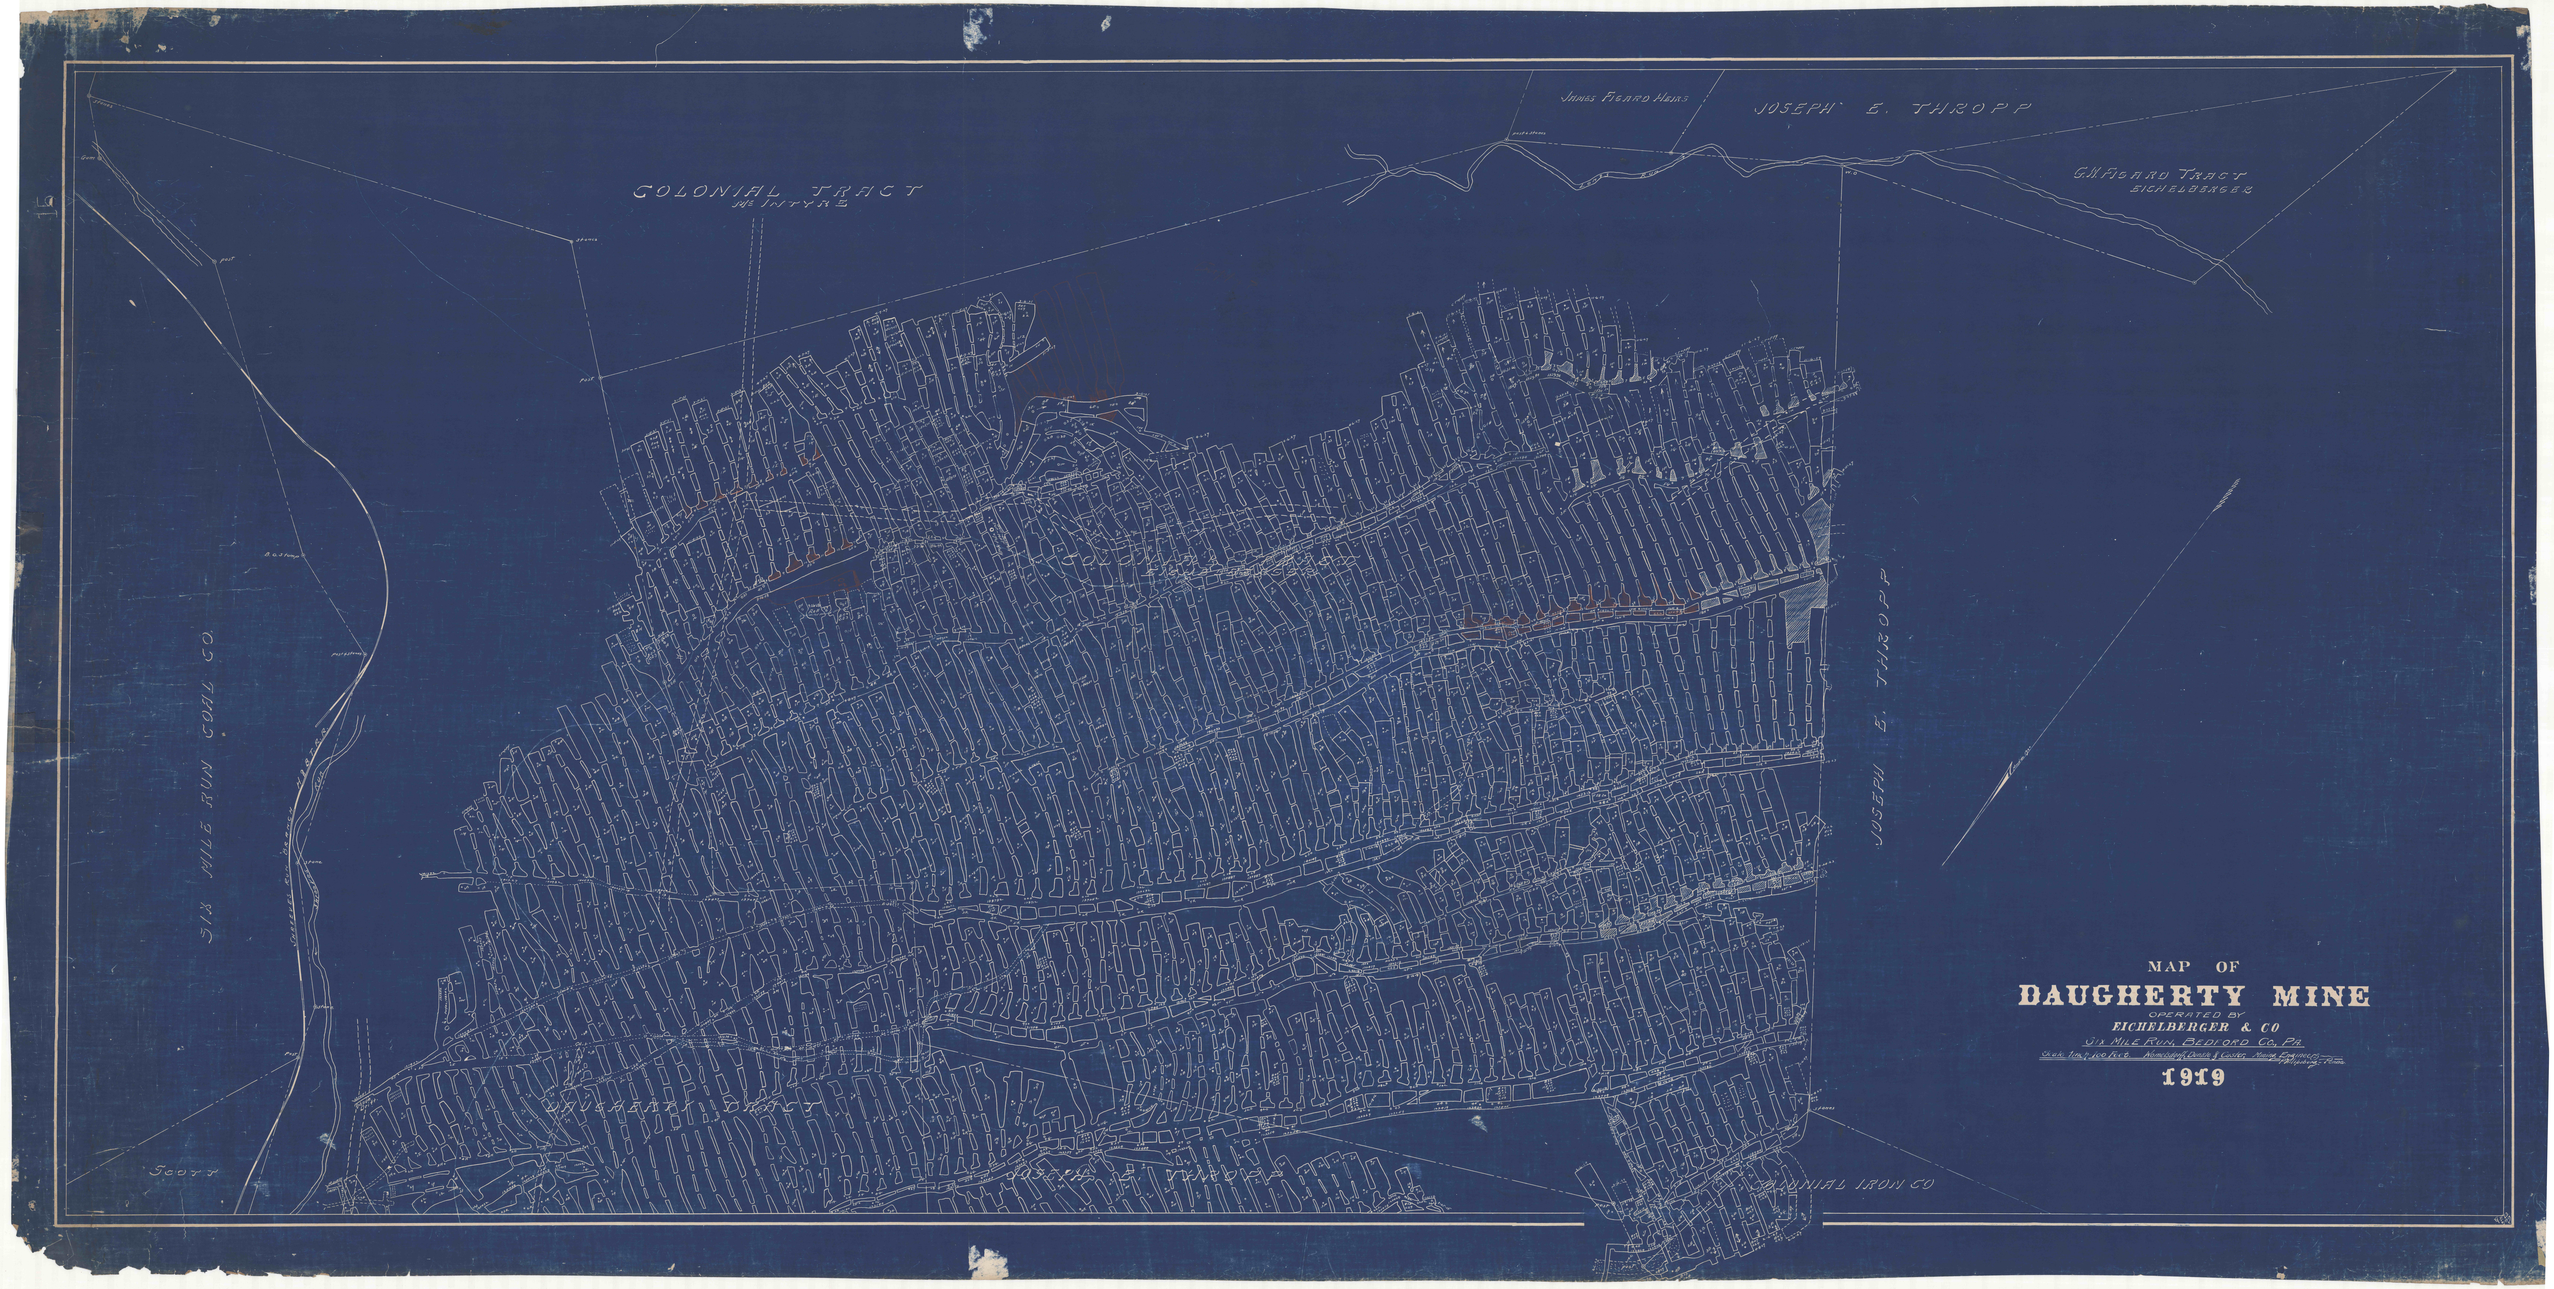
JAMES FIGARD HEIRS
JOSEPH E. THROPP
G.M. FIGARD TRACT
EICHELBERGER
COLONIAL TRACT
McINTYRE
SIX MILE RUN COAL CO.
JOSEPH E. THROPP
DAUGHERTY DEPOT
COLONIAL IRON CO
MAP OF
DAUGHERTY MINE
OPERATED BY
EICHELBERGER & CO
SIX MILE RUN, BEDFORD CO. PA.
1919